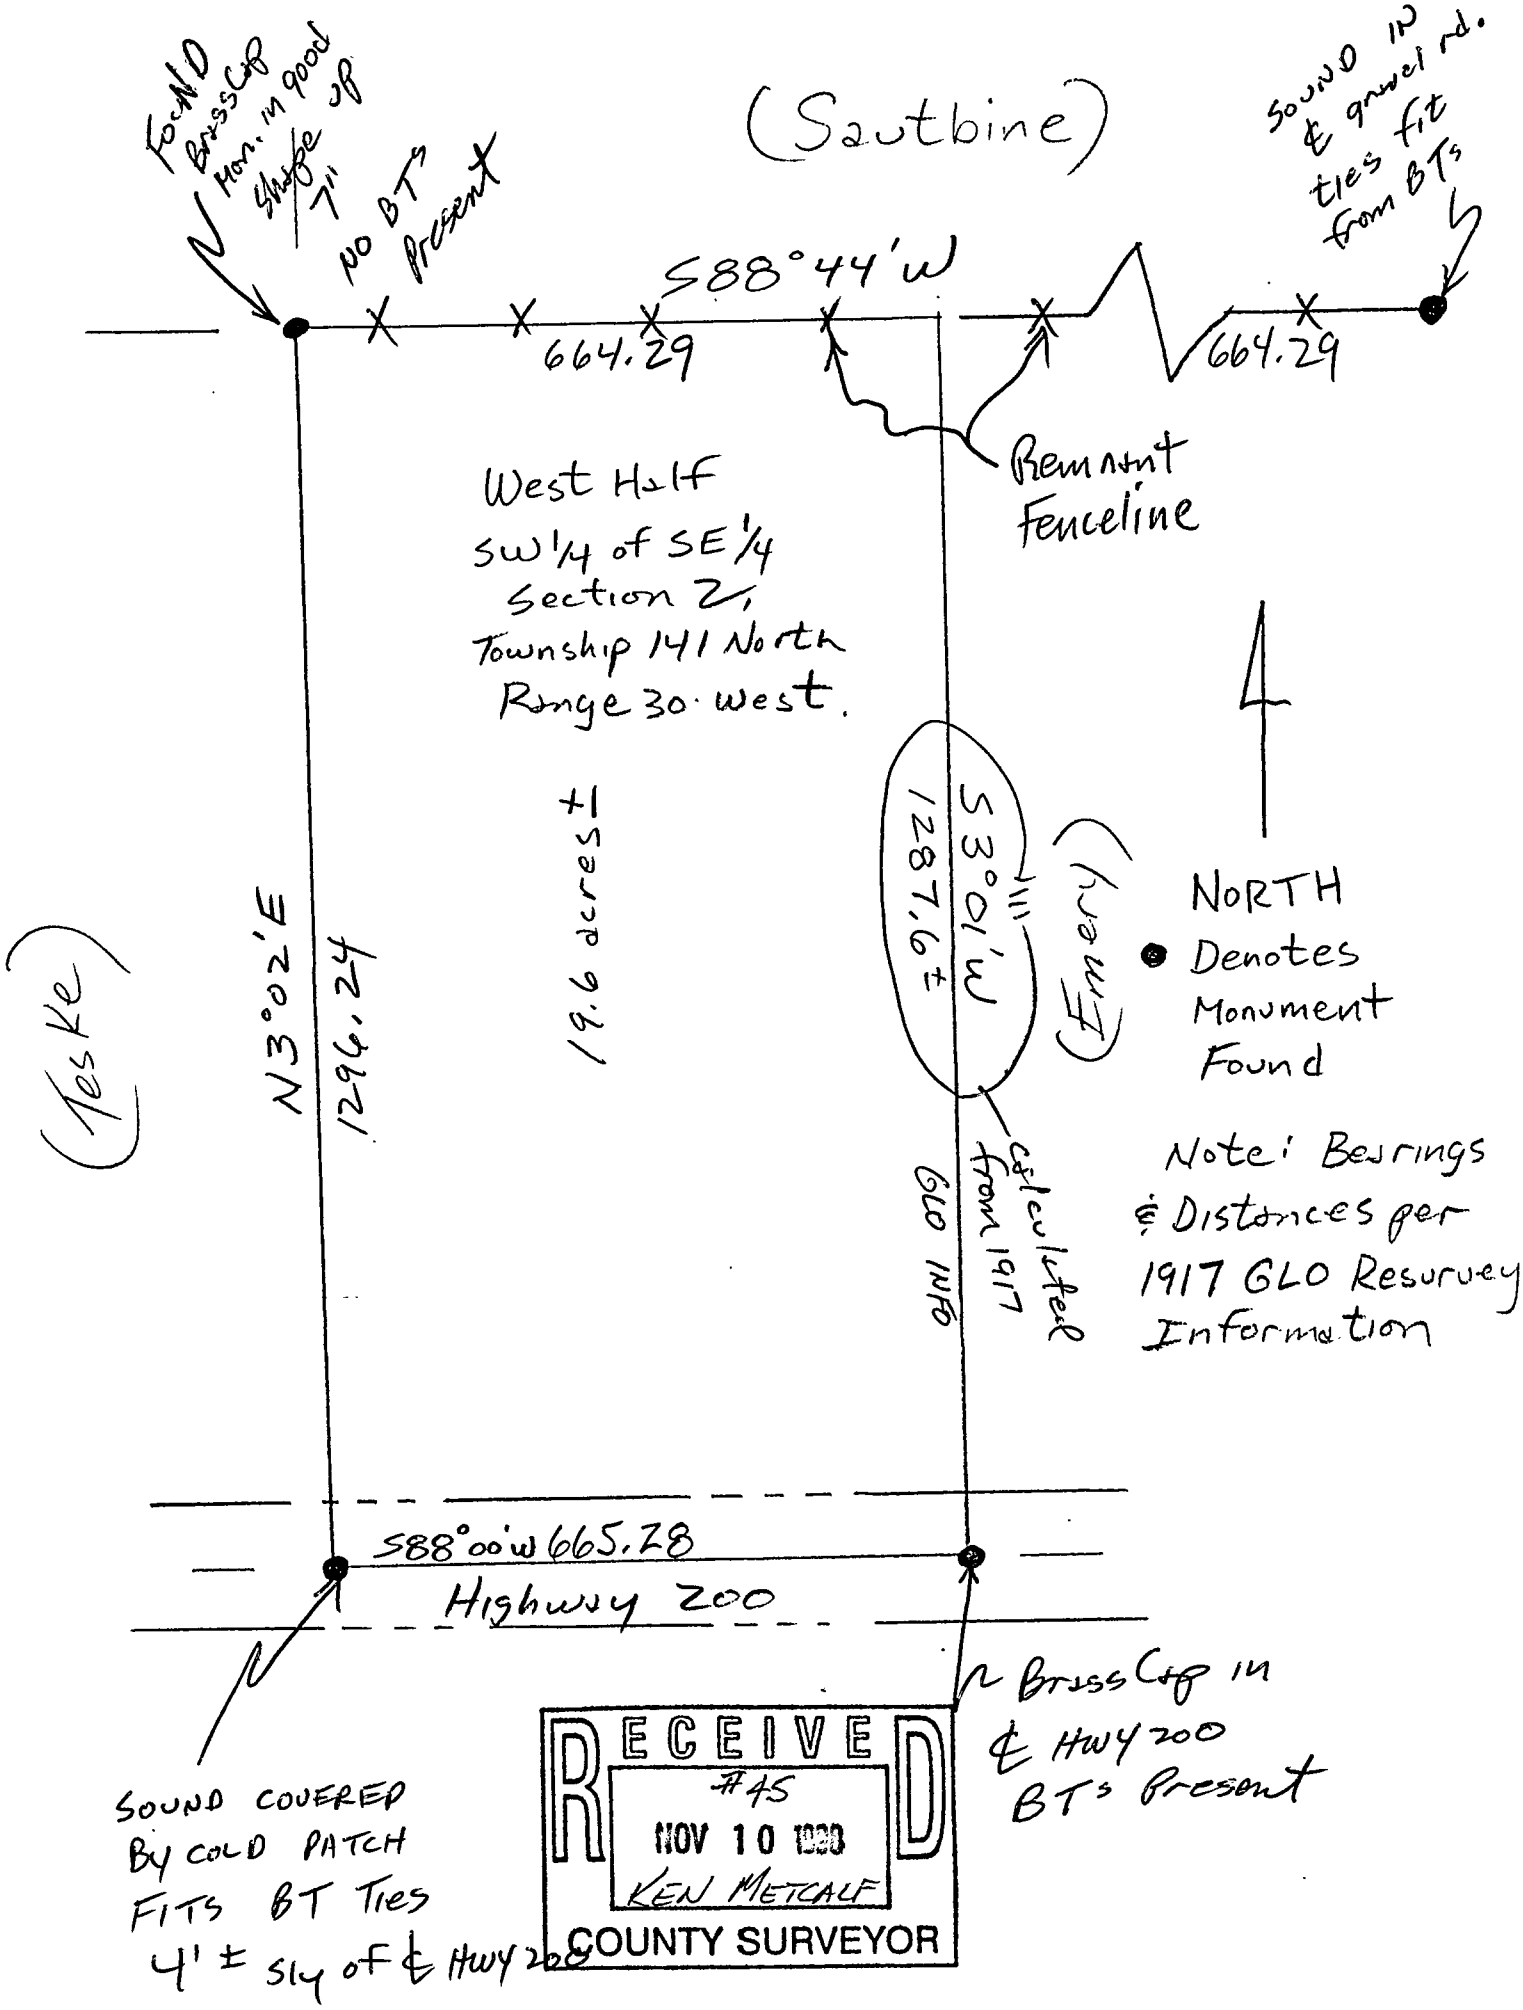
FOUND Brass Cap Mon. in good shape 7"
NO BT's present
(Sautbine)
SOUND IN & gravel rd. ties fit from BT's
S88°44'W
664.29
664.29
Remnant Fenceline
West Half
SW1/4 of SE1/4
Section 21,
Township 141 North
Range 30 west.
19.6 acres ±1
N3°02'E
1296.24
(Teske)
S3°01'W
1287.6 ±
(Ivan)
NORTH
Denotes Monument Found
Note: Bearings & Distances per 1917 GLO Resurvey Information
calculated from 1917 GLO INFO
S88°00'W 665.78
Highway 200
SOUND COVERED BY COLD PATCH FITS BT Ties 4' ± S1/4 of ℄ HWY 200
Brass Cap IN ℄ HWY 200 BT's Present
RECEIVED
#45
NOV 10 1998
KEN METCALF
COUNTY SURVEYOR