CERTIFICATE OF SURVEY

PART OF GOVERNMENT LOTS 1 AND 2, SECTION 16,
TOWNSHIP ~~142~~ 143 NORTH, RANGE 31 WEST, CASS COUNTY, MINNESOTA

FOR: LARRY JACOBSON
HCR 73, BOX 468
WALKER, MN. 56484

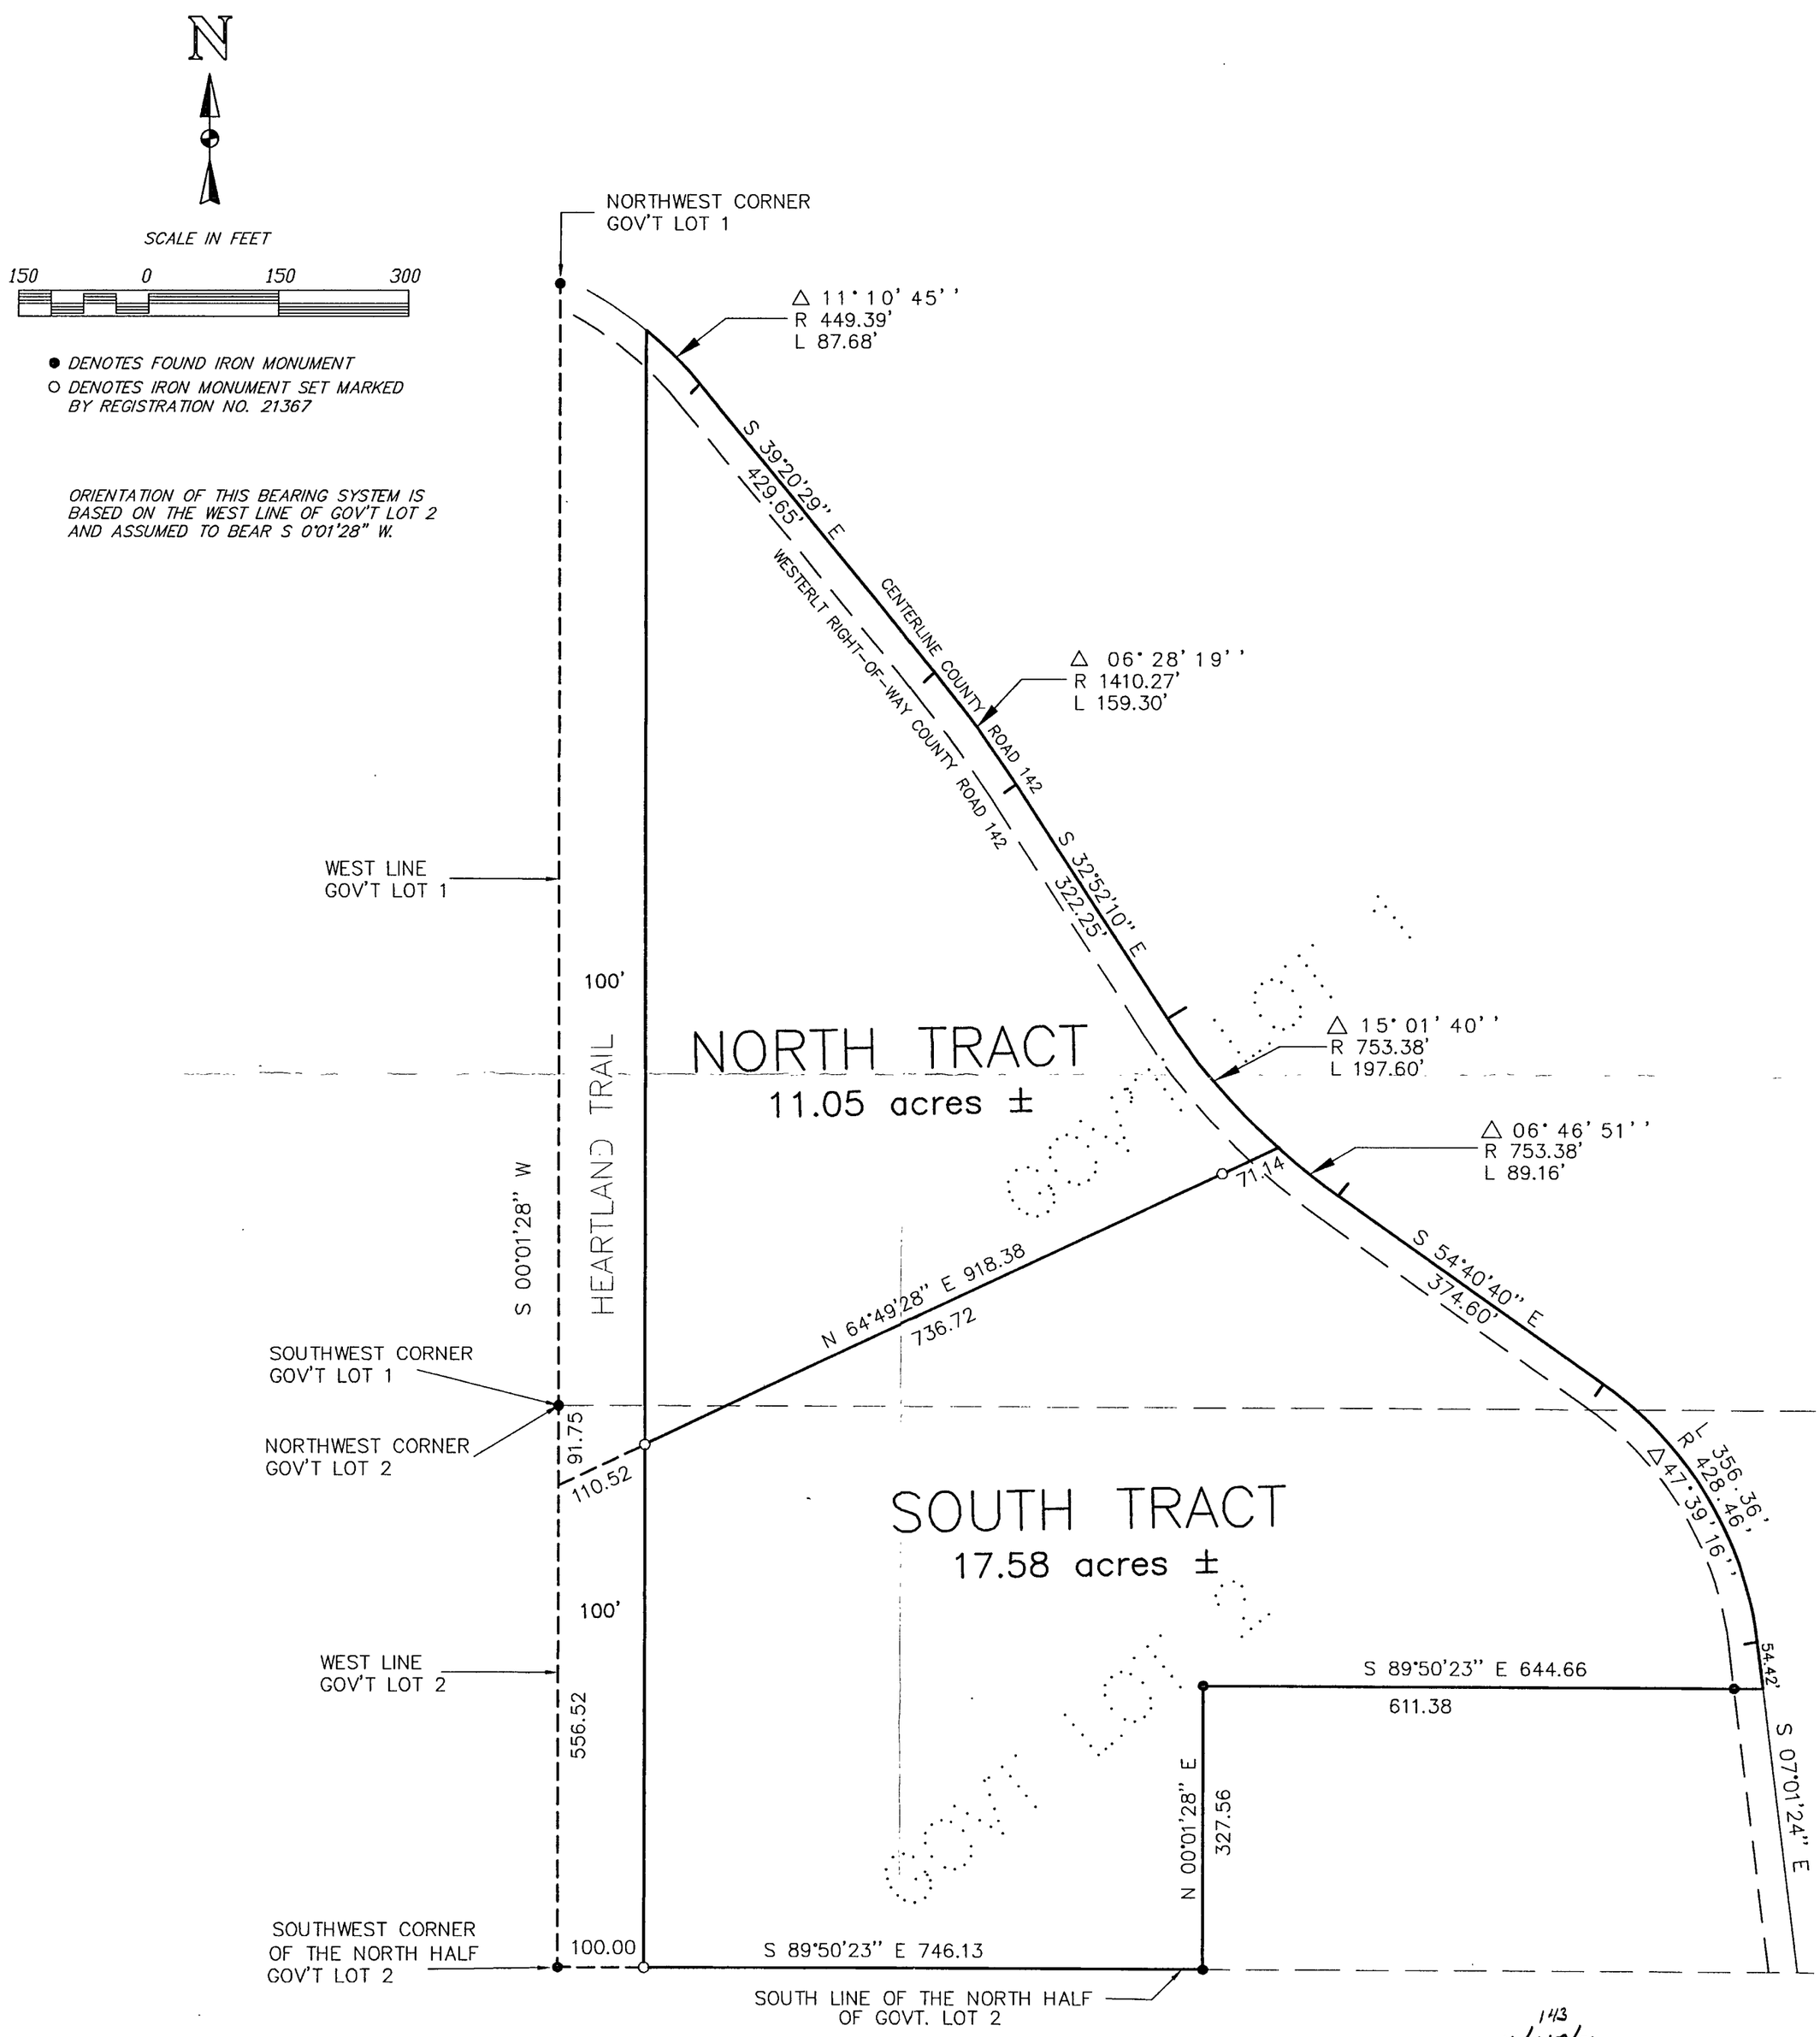

143
16/~~142~~/31

RECEIVED
DEC 2 1998
#52
COUNTY SURVEYOR

I HEREBY CERTIFY THAT THIS SURVEY, PLAN, SPECIFICATION OR REPORT WAS PREPARED BY ME OR UNDER MY DIRECT SUPERVISION AND THAT I AM A DULY LICENSED ENGINEER OR LAND SURVEYOR UNDER THE LAWS OF THE STATE OF MINNESOTA.

DATE 11/6/98 LIC. NO. 21367

LANDECKER & ASSOCIATES INC.
WALKER, MN. 56484
PHONE 218-547-1296
PLANNING ENGINEERING SURVEYING

PROJ. MGR. TLF	DATE 11-16-98	REVISIONS	COMPUTER 98321
CHECKED BY TLF	SCALE HORZ. 1"=150'		BOOK 144 PG76
DRAWN BY DRG & TCK	VERT. NONE		FILE NO. V98321
			SHEET 1 OF 1