CERTIFICATE OF SURVEY

EAST HALF OF THE SOUTHEAST QUARTER OF THE
NORTHWEST QUARTER, SECTION 21, TOWNSHIP 142 NORTH,
RANGE 31 WEST, CASS COUNTY, MINNESOTA

FOR: TIM BEARD
HC 73 BOX 594
WALKER, MN. 56484

N

SCALE IN FEET

100 0 100 200

- ● DENOTES FOUND IRON MONUMENT
- ○ DENOTES IRON MONUMENT SET MARKED BY REGISTRATION NO. 21367
- ▪ DENOTES WETLANDS

ORIENTATION OF THIS BEARING SYSTEM IS BASED ON THE SOUTH LINE OF THE SOUTHEAST QUARTER OF THE NORTHWEST QUARTER AND IS ASSUMED TO BEAR N 88°52'20" E

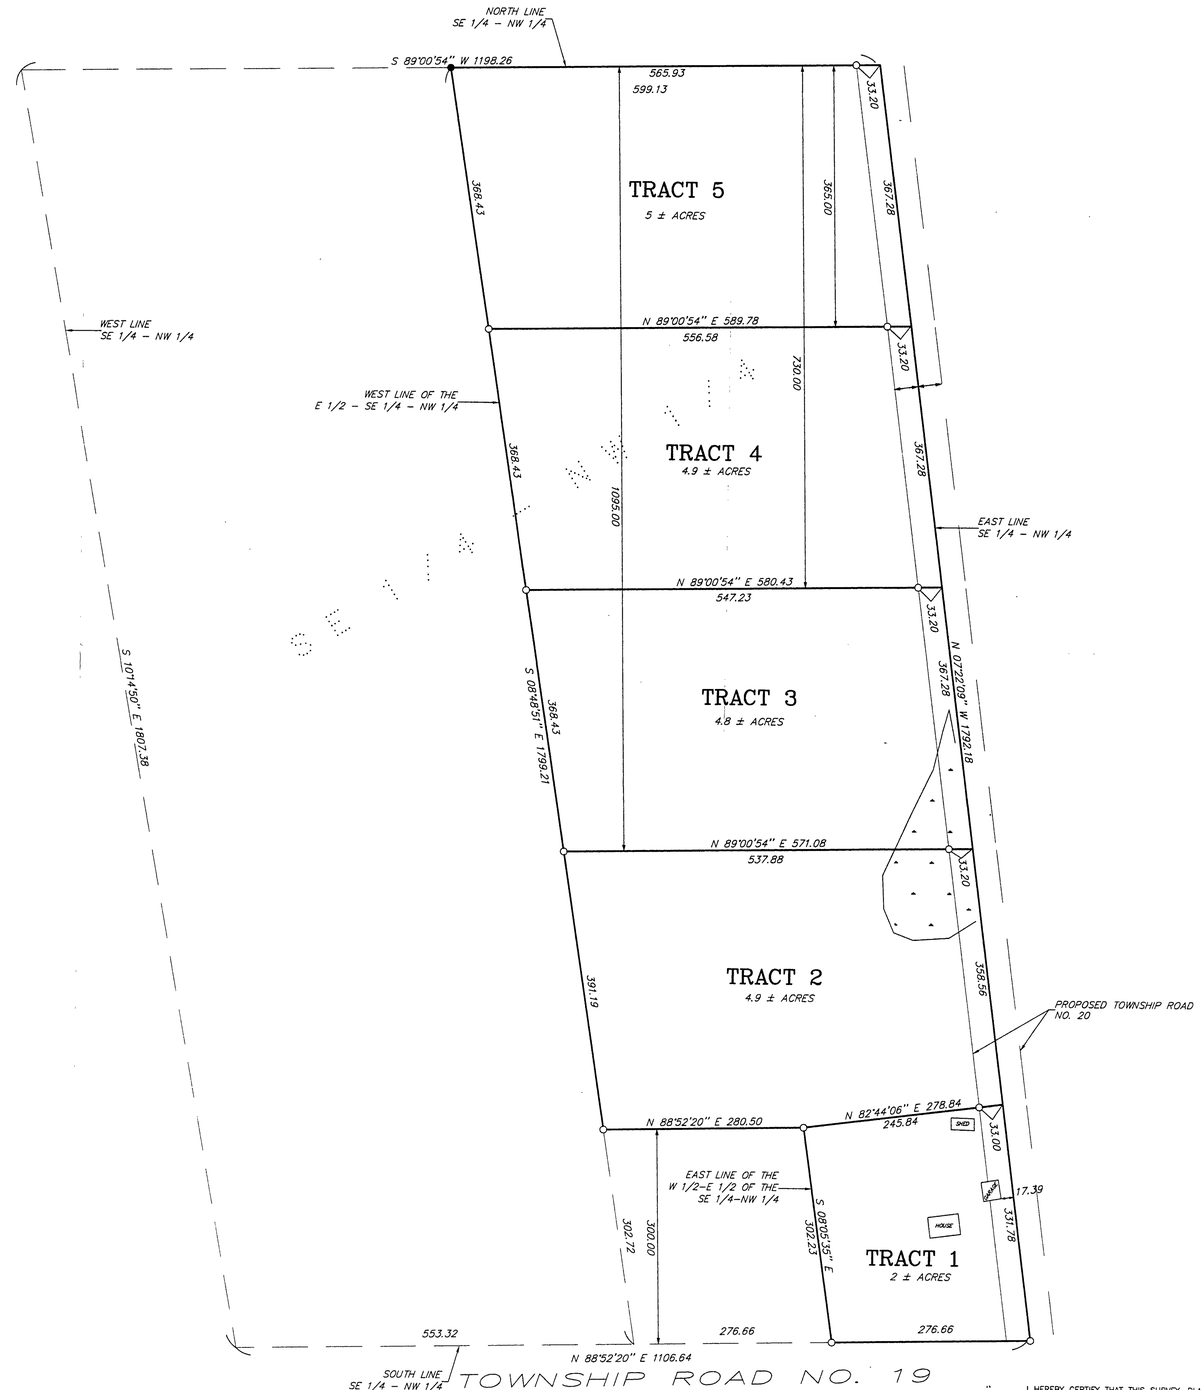

I HEREBY CERTIFY THAT THIS SURVEY, PLAN, SPECIFICATION OR REPORT WAS PREPARED BY ME OR UNDER MY DIRECT SUPERVISION AND THAT I AM A DULY LICENSED ENGINEER OR LAND SURVEYOR UNDER THE LAWS OF THE STATE OF MINNESOTA.

DATE 9/5/97 LIC. NO. 21367

21/142/31

RECEIVED
DEC 18 1998
#63
COUNTY SURVEYOR

LANDECKER & ASSOCIATES INC.
WALKER, MN. 56484
PHONE 218-547-1296
PLANNING ENGINEERING SURVEYING

PROG. MGR. TLP	DATE 9\5\97	REVISIONS 12\14\98	ROW	COMPUTER 97204
CHECKED BY	SCALE			BOOK XX PG. 28
DRAWN BY MNS	HORZ. 1"=100'			FILE NO. W97204
	VERT. NONE			SHEET 1 OF 1