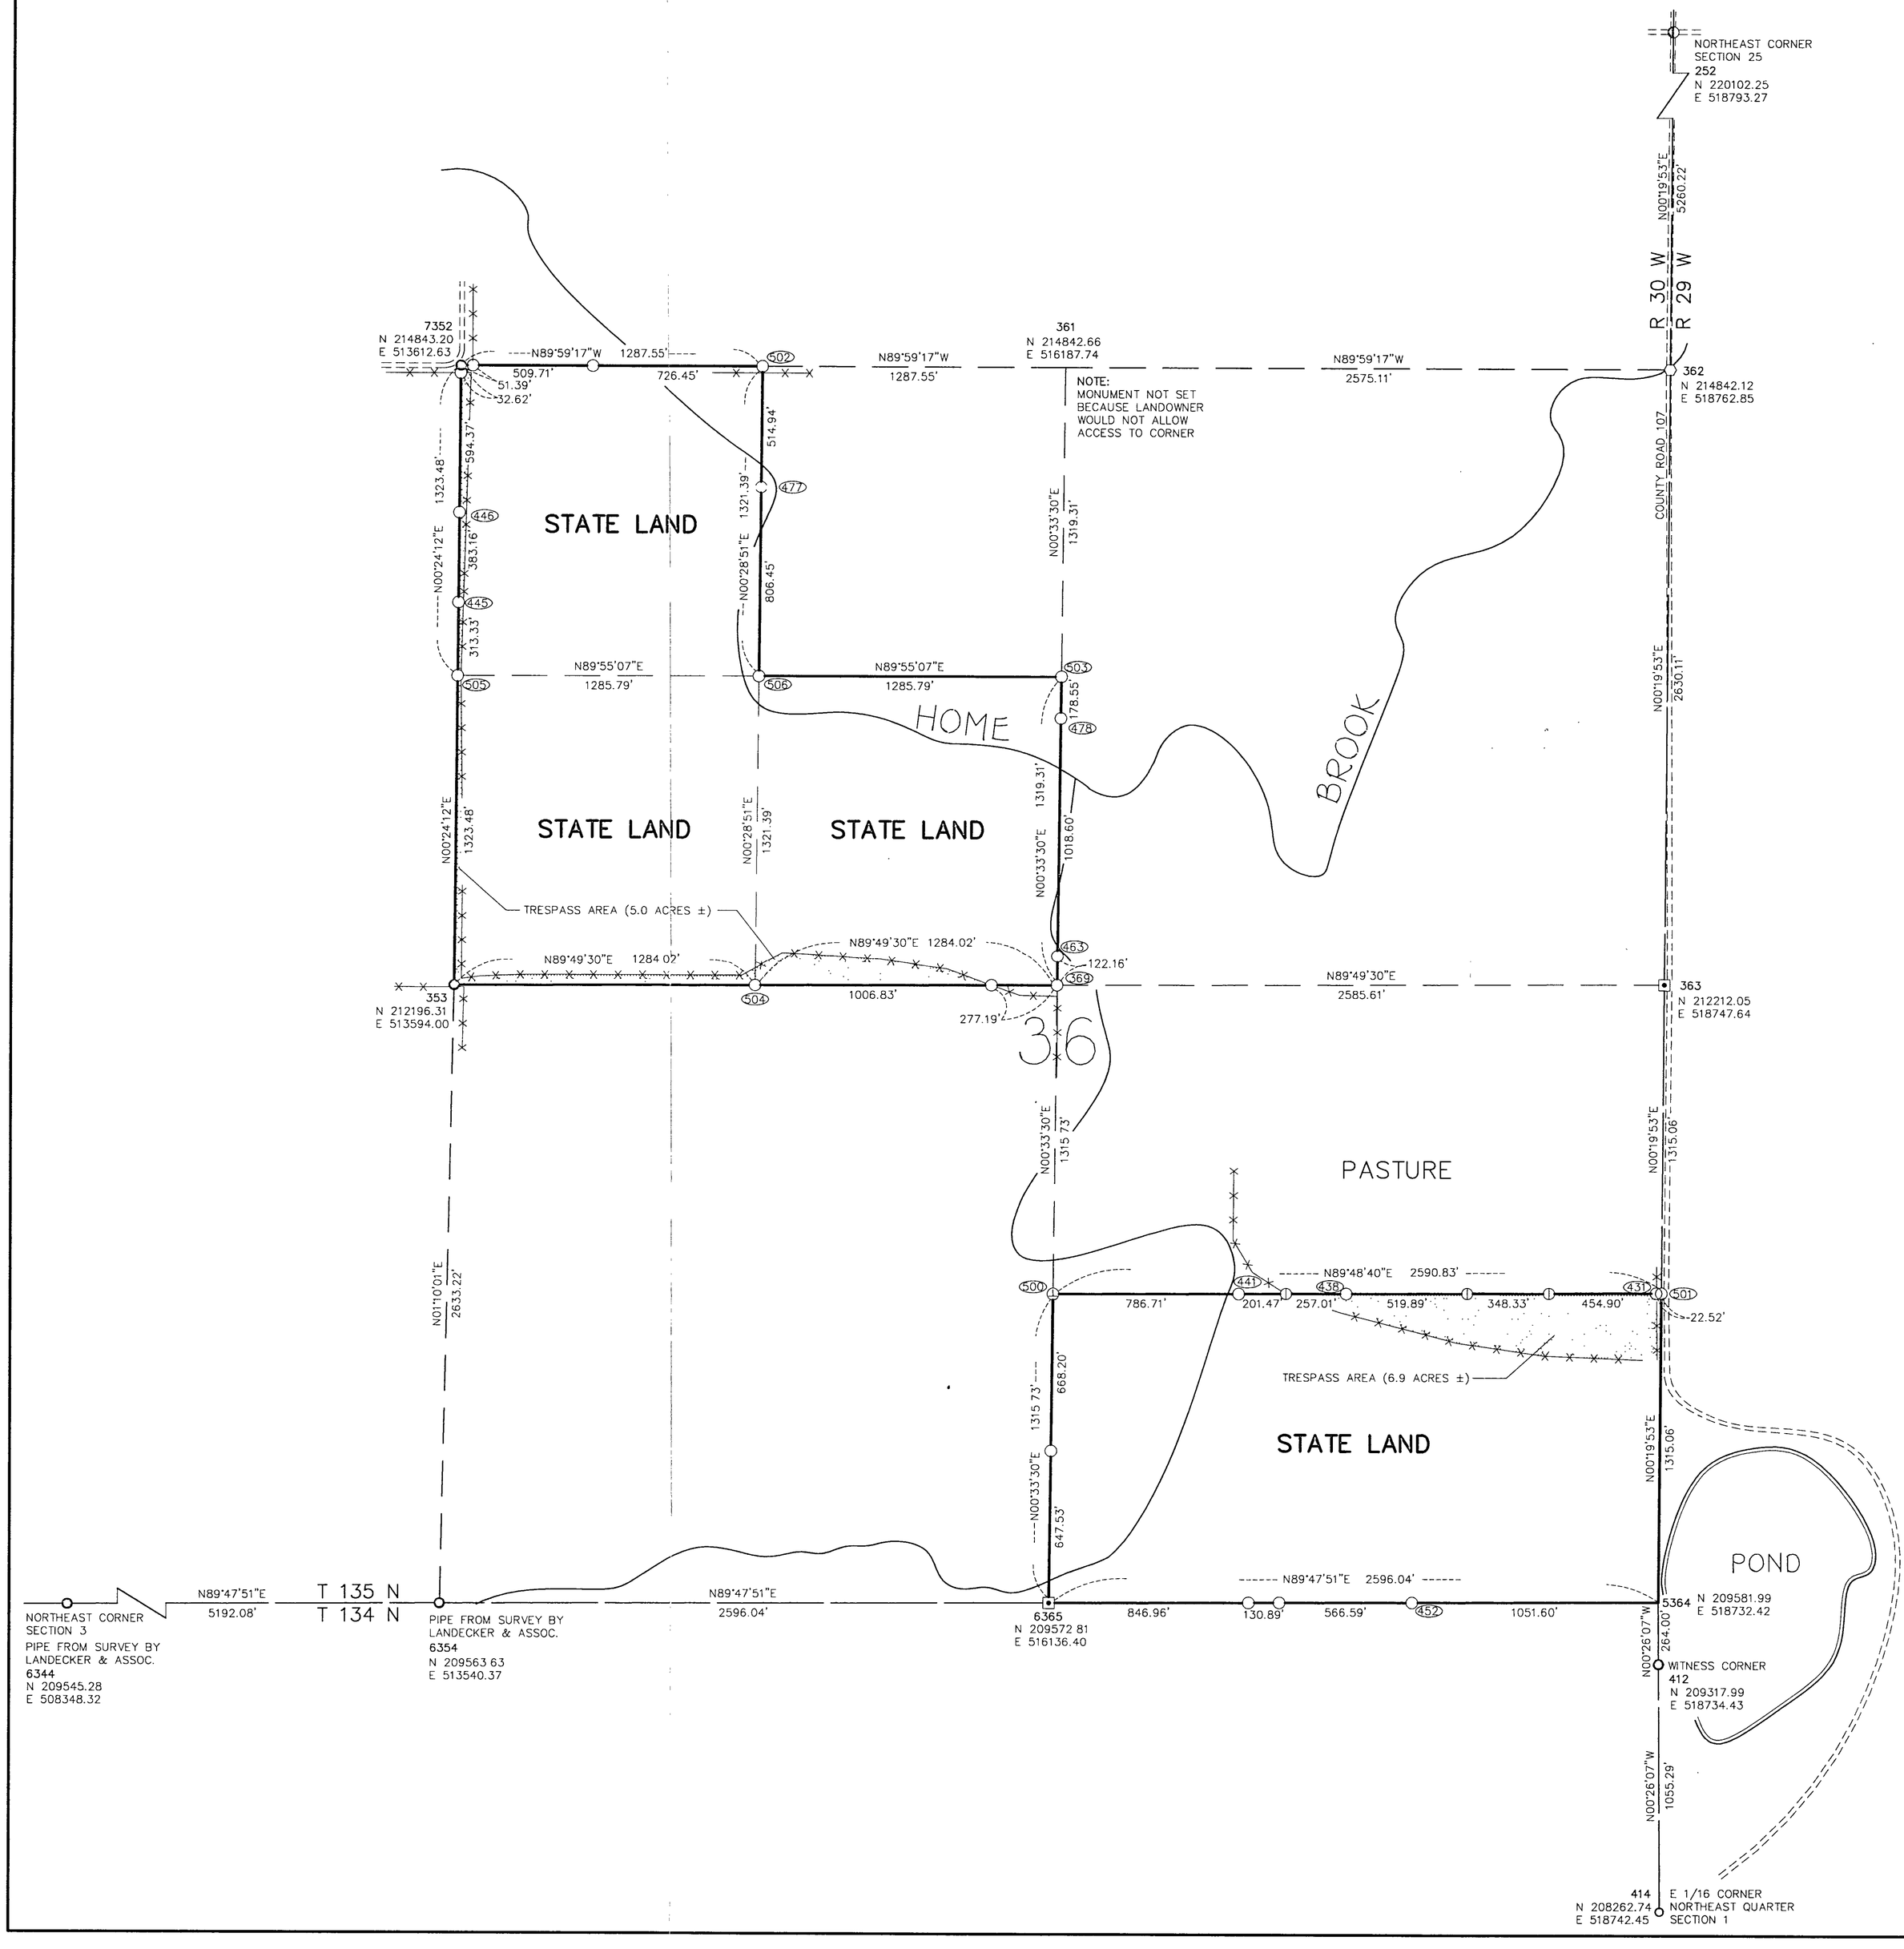

POINT #	LATITUDE	LONGITUDE
252	46°29'08.41723"	94°23'31.44528"
353	46°27'50.42270"	94°24'45.81974"
361	46°28'16.52459"	94°24'08.73928"
362	46°28'16.49696"	94°23'31.95091"
363	46°27'50.53677"	94°23'32.20363"
369	46°27'50.48119"	94°24'09.13715"
412	46°27'21.97076"	94°23'32.43117"
414	46°27'11.55467"	94°23'32.33087"
500	46°27'37.49481"	94°24'09.33549"
501	46°27'37.55667"	94°23'32.32996"
502	46°28'16.53718"	94°24'27.13348"
503	46°28'03.50290"	94°24'08.93823"
504	46°27'50.45235"	94°24'27.47845"
505	46°28'03.48582"	94°24'45.67372"
506	46°28'03.49477"	94°24'27.30597"
5364	46°27'24.57656"	94°23'32.45628"
6344	46°27'24.28398"	94°26'00.76629"
6354	46°27'24.43696"	94°24'46.61135"
6365	46°27'24.50842"	94°24'09.53382"
7352	46°28'16.54893"	94°24'45.52766"

REFERENCES TO MONUMENTS SET:

- (446) 32.5' W of N–S fence
  8.7' SSW of blazed 8" oak
- (445) 19' W of N–S fence
  6.5' NNW of twin 8" oak with deer stand
- (505) 5' W of centerline N–S trail
  14.5' W of N–S fence
  10" oak with DNR disc; 215°; 22.35'
- (369) 9' W of base of old down 20" elm stump
  47' N of corner fence post, fence W and S
- (463) 15' S of SW edge of creek (±10' wide)
- (478) top S river bank
  WSW of blazed 18" oak
  17' SSE of blazed 16" spruce
- (503) top of hill at S end ±100' wide cut area N
- (506) 7' SE of blazed 12" ash
  ± 75' E of river
- (477) on high ground between curve of river
- (502) 27.5' N of E–W fence
  72' E of E edge of brush
- (500) up 1' in swamp, 4' S of S edge of beaver pond
- (441) E edge of swamp at SW corner of woods
  ± 50 SE of creek
- (438) top center N–S ridge
  ± 50' E of a 20" red pine
- (431) 4' W of N–S fence
- (452) 40' E of top of hill
  2' SE of 6" oak
  4' NW of 7" oak
- (6365) in open swamp 95' S of center line of creek

- O IRON PIPE FOUND
- O CAPPED IRON PIPE FOUND
- ◐ IRON ROD FOUND
- ⊡ DNR SURVEY MARKER SET
- ○ DNR PROPERTY MONUMENT SET
- ◑ IRON ROD SET
- ○ NAIL AND DISC SET
- ◌ SPIKE SET

36/135/30
#130

RECEIVED
#130
MAY 4 1999
COUNTY SURVEYOR

This is not an OFFICIAL copy unless this stamp appears in RED

MINNESOTA LAND SURVEYOR
JOHN D. WALKER
16098
MN DNR

I HEREBY CERTIFY THAT THIS SURVEY, PLAN, OR REPORT WAS PREPARED BY ME OR UNDER MY DIRECT SUPERVISION AND THAT I AM A DULY LICENSED LAND SURVEYOR UNDER THE LAWS OF THE STATE OF MINNESOTA

John D. Walker

DATE 5/3/99 LIC. NO. 16098

BUREAU OF ENGINEERING

Survey 12/'96–3/'99 P.J. AXNESS	Designed
Drawn APR '99 D.D. SCHAFFER	Drawn
Checked APR '99 J.D. WALKER	Checked
Horz Datum NAD 1983	Vert Datum
Latest Revision	Revised By
Ref. Dwgs.	

MINNESOTA DEPARTMENT OF NATURAL RESOURCES
DIVISION OF FORESTRY
PROPERTY MAP

HOME BROOK TOWNSHIP
STUMVOLL SURVEY

CASS COUNTY NEAR PILLAGER

Sec. 36 T. 135 N. R. 30 W.

Req. FO–97–14 | File Sheet 1 | File FOM01856 | Plan Sheet

C:\dwgs\FOM01856\16914\Home Brook Twp.dwg Mon Apr 19 15:49:42 1999