SKETCH AND DESCRIPTION

PART OF GOVERNMENT LOT 1, SECTION 30, TOWNSHIP 144 NORTH, RANGE 29 WEST, CASS COUNTY, MINNESOTA

LINE IS ON COPY

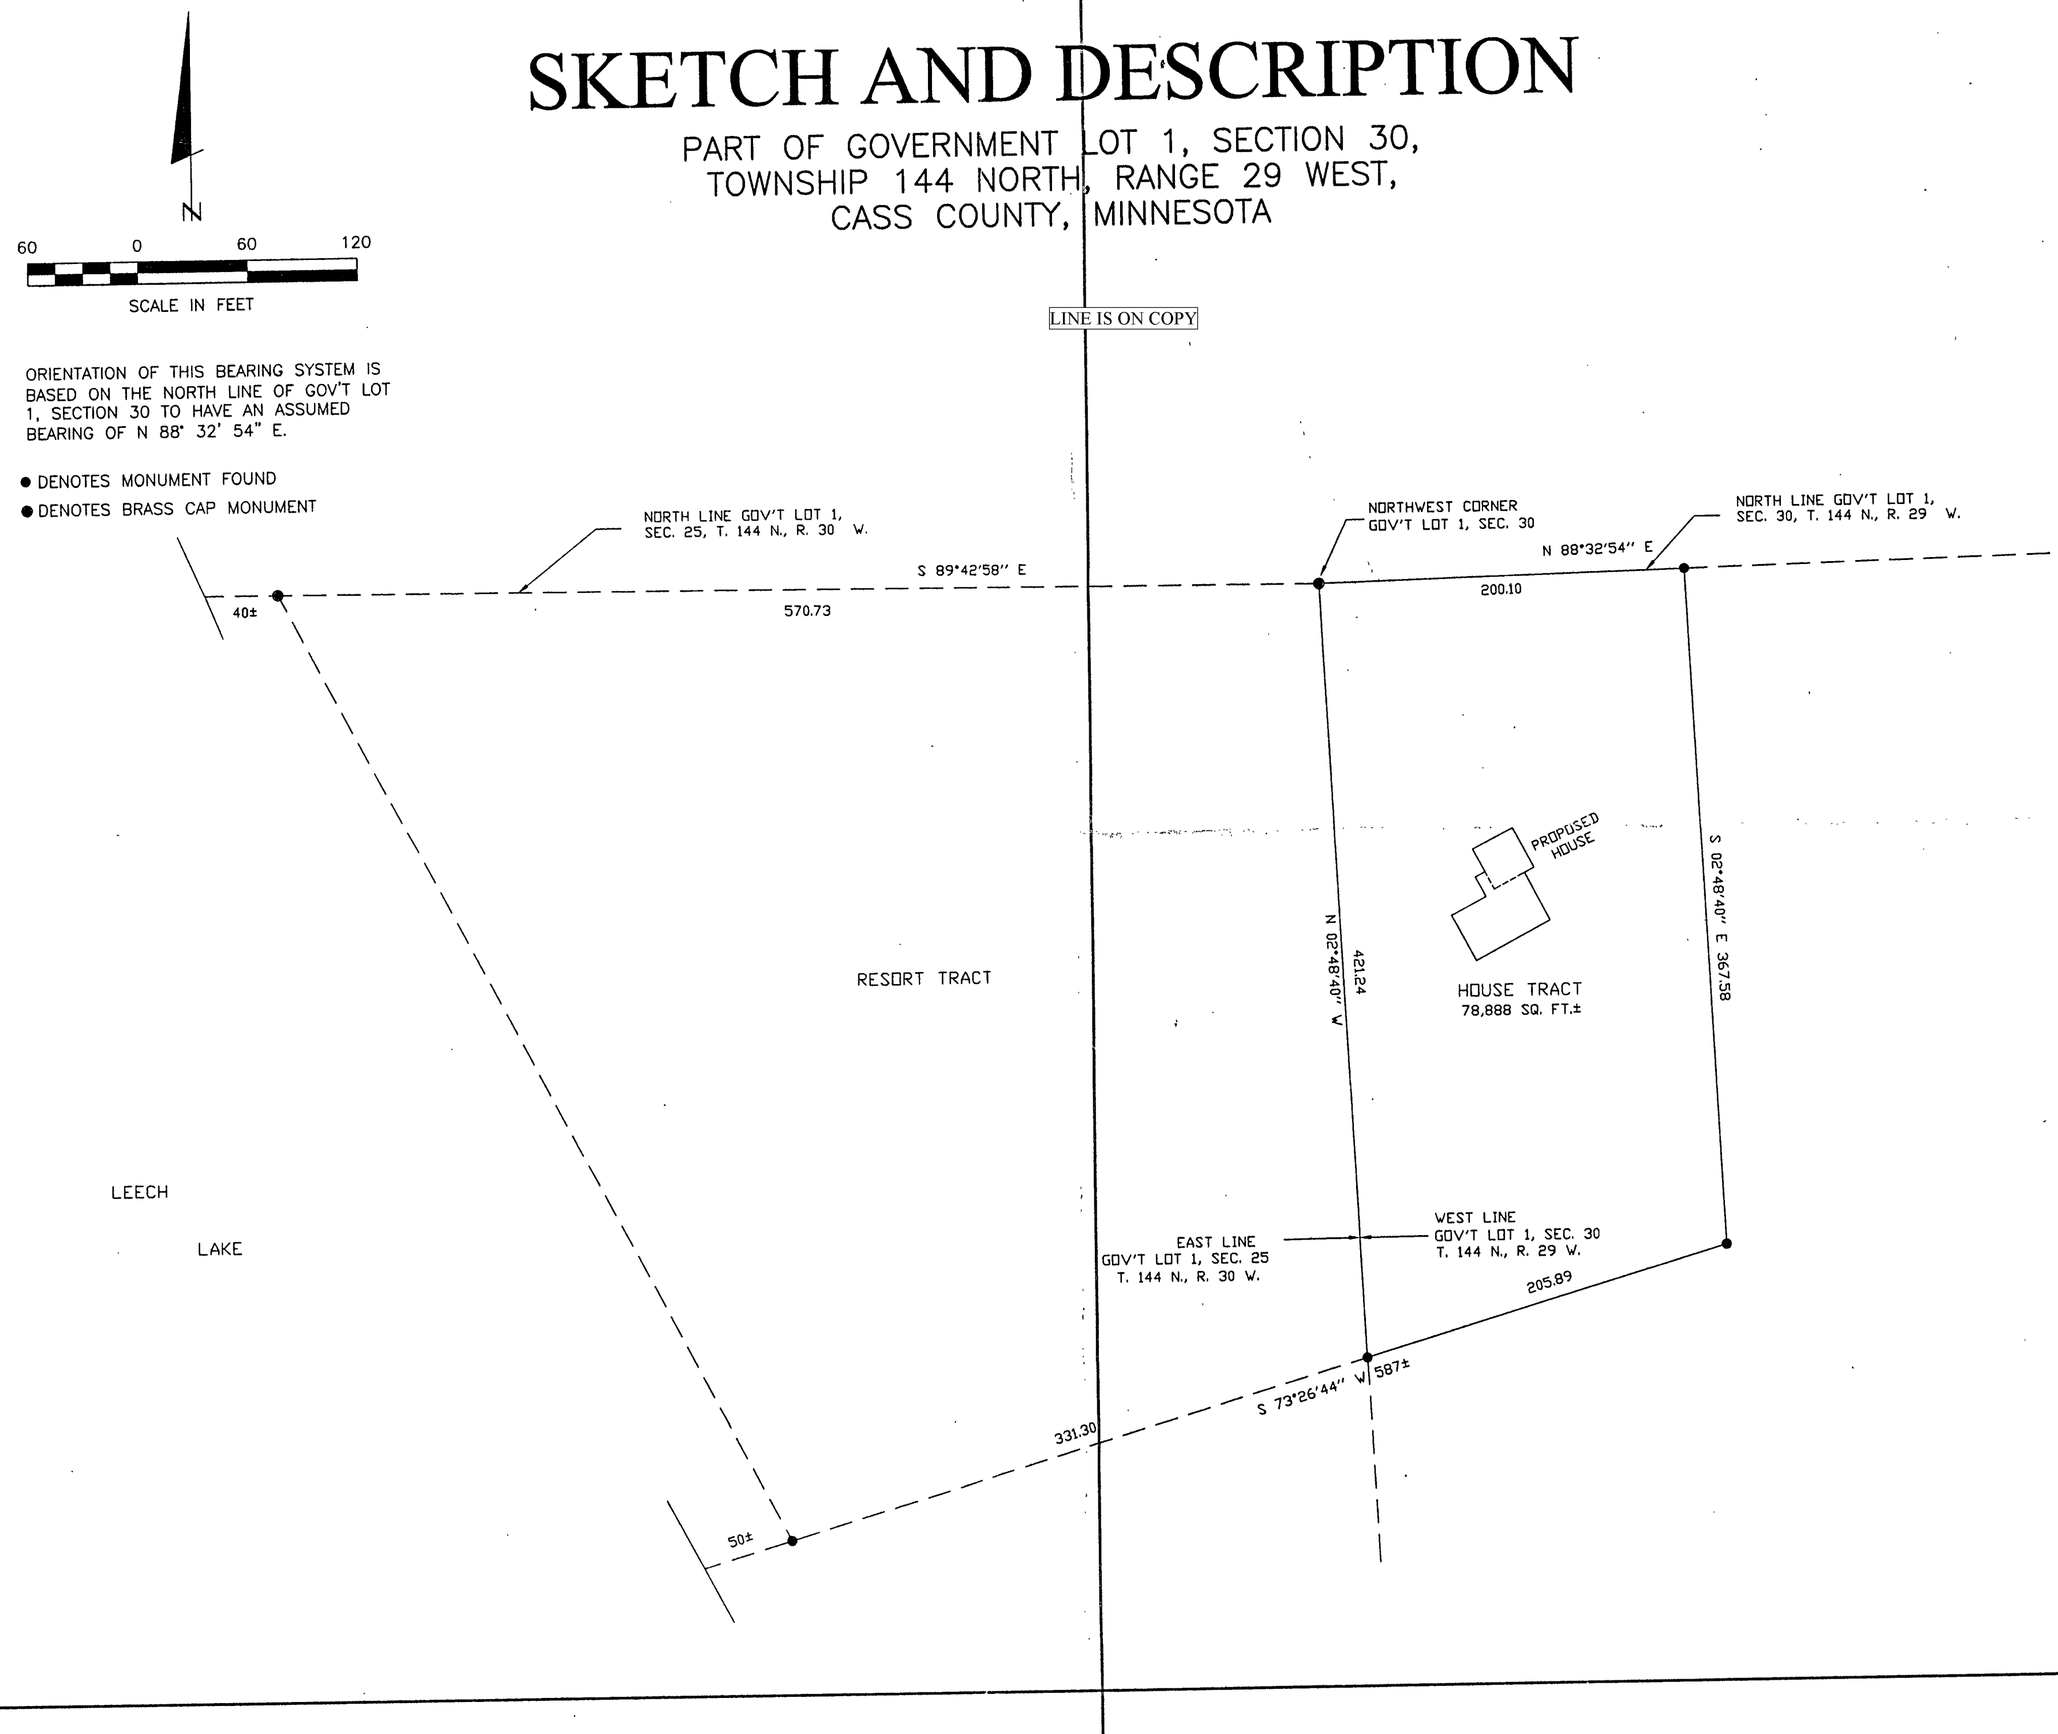

Landecker & Associates, Inc.
Engineering · Surveying · Planning
Walker, MN 56484
Phone 218-547-1296 Fax 218-547-2272

I HEREBY CERTIFY THAT THIS SURVEY, PLAN, SPECIFICATION OR REPORT WAS PREPARED BY ME OR UNDER MY DIRECT SUPERVISION AND THAT I AM A DULY LICENSED ENGINEER OR LAND SURVEYOR UNDER THE LAWS OF THE STATE OF MINNESOTA.

Timothy L. Flaten
DATE 7/8/99 LIC. NO. 21367

REVISIONS		
DATE	DESCRIPTION	BY

DATE: 7/8/99
SCALE: HORZ. 1"=60' VERT. NONE

PROJ. MGR. TLF	COMPUTER: 992128		
CHECKED BY: TLF	FIELD BOOK:	BOOK	PG.
DRAWN BY: DRG	FILE NO: W992128		

SKETCH & DESCRIPTION

FRANK ALIANELLO
12797 NORTHSHORE LANE NW
CASS LAKE, MN 56633

SHEET 1 OF 1