GL 2 9-134-29

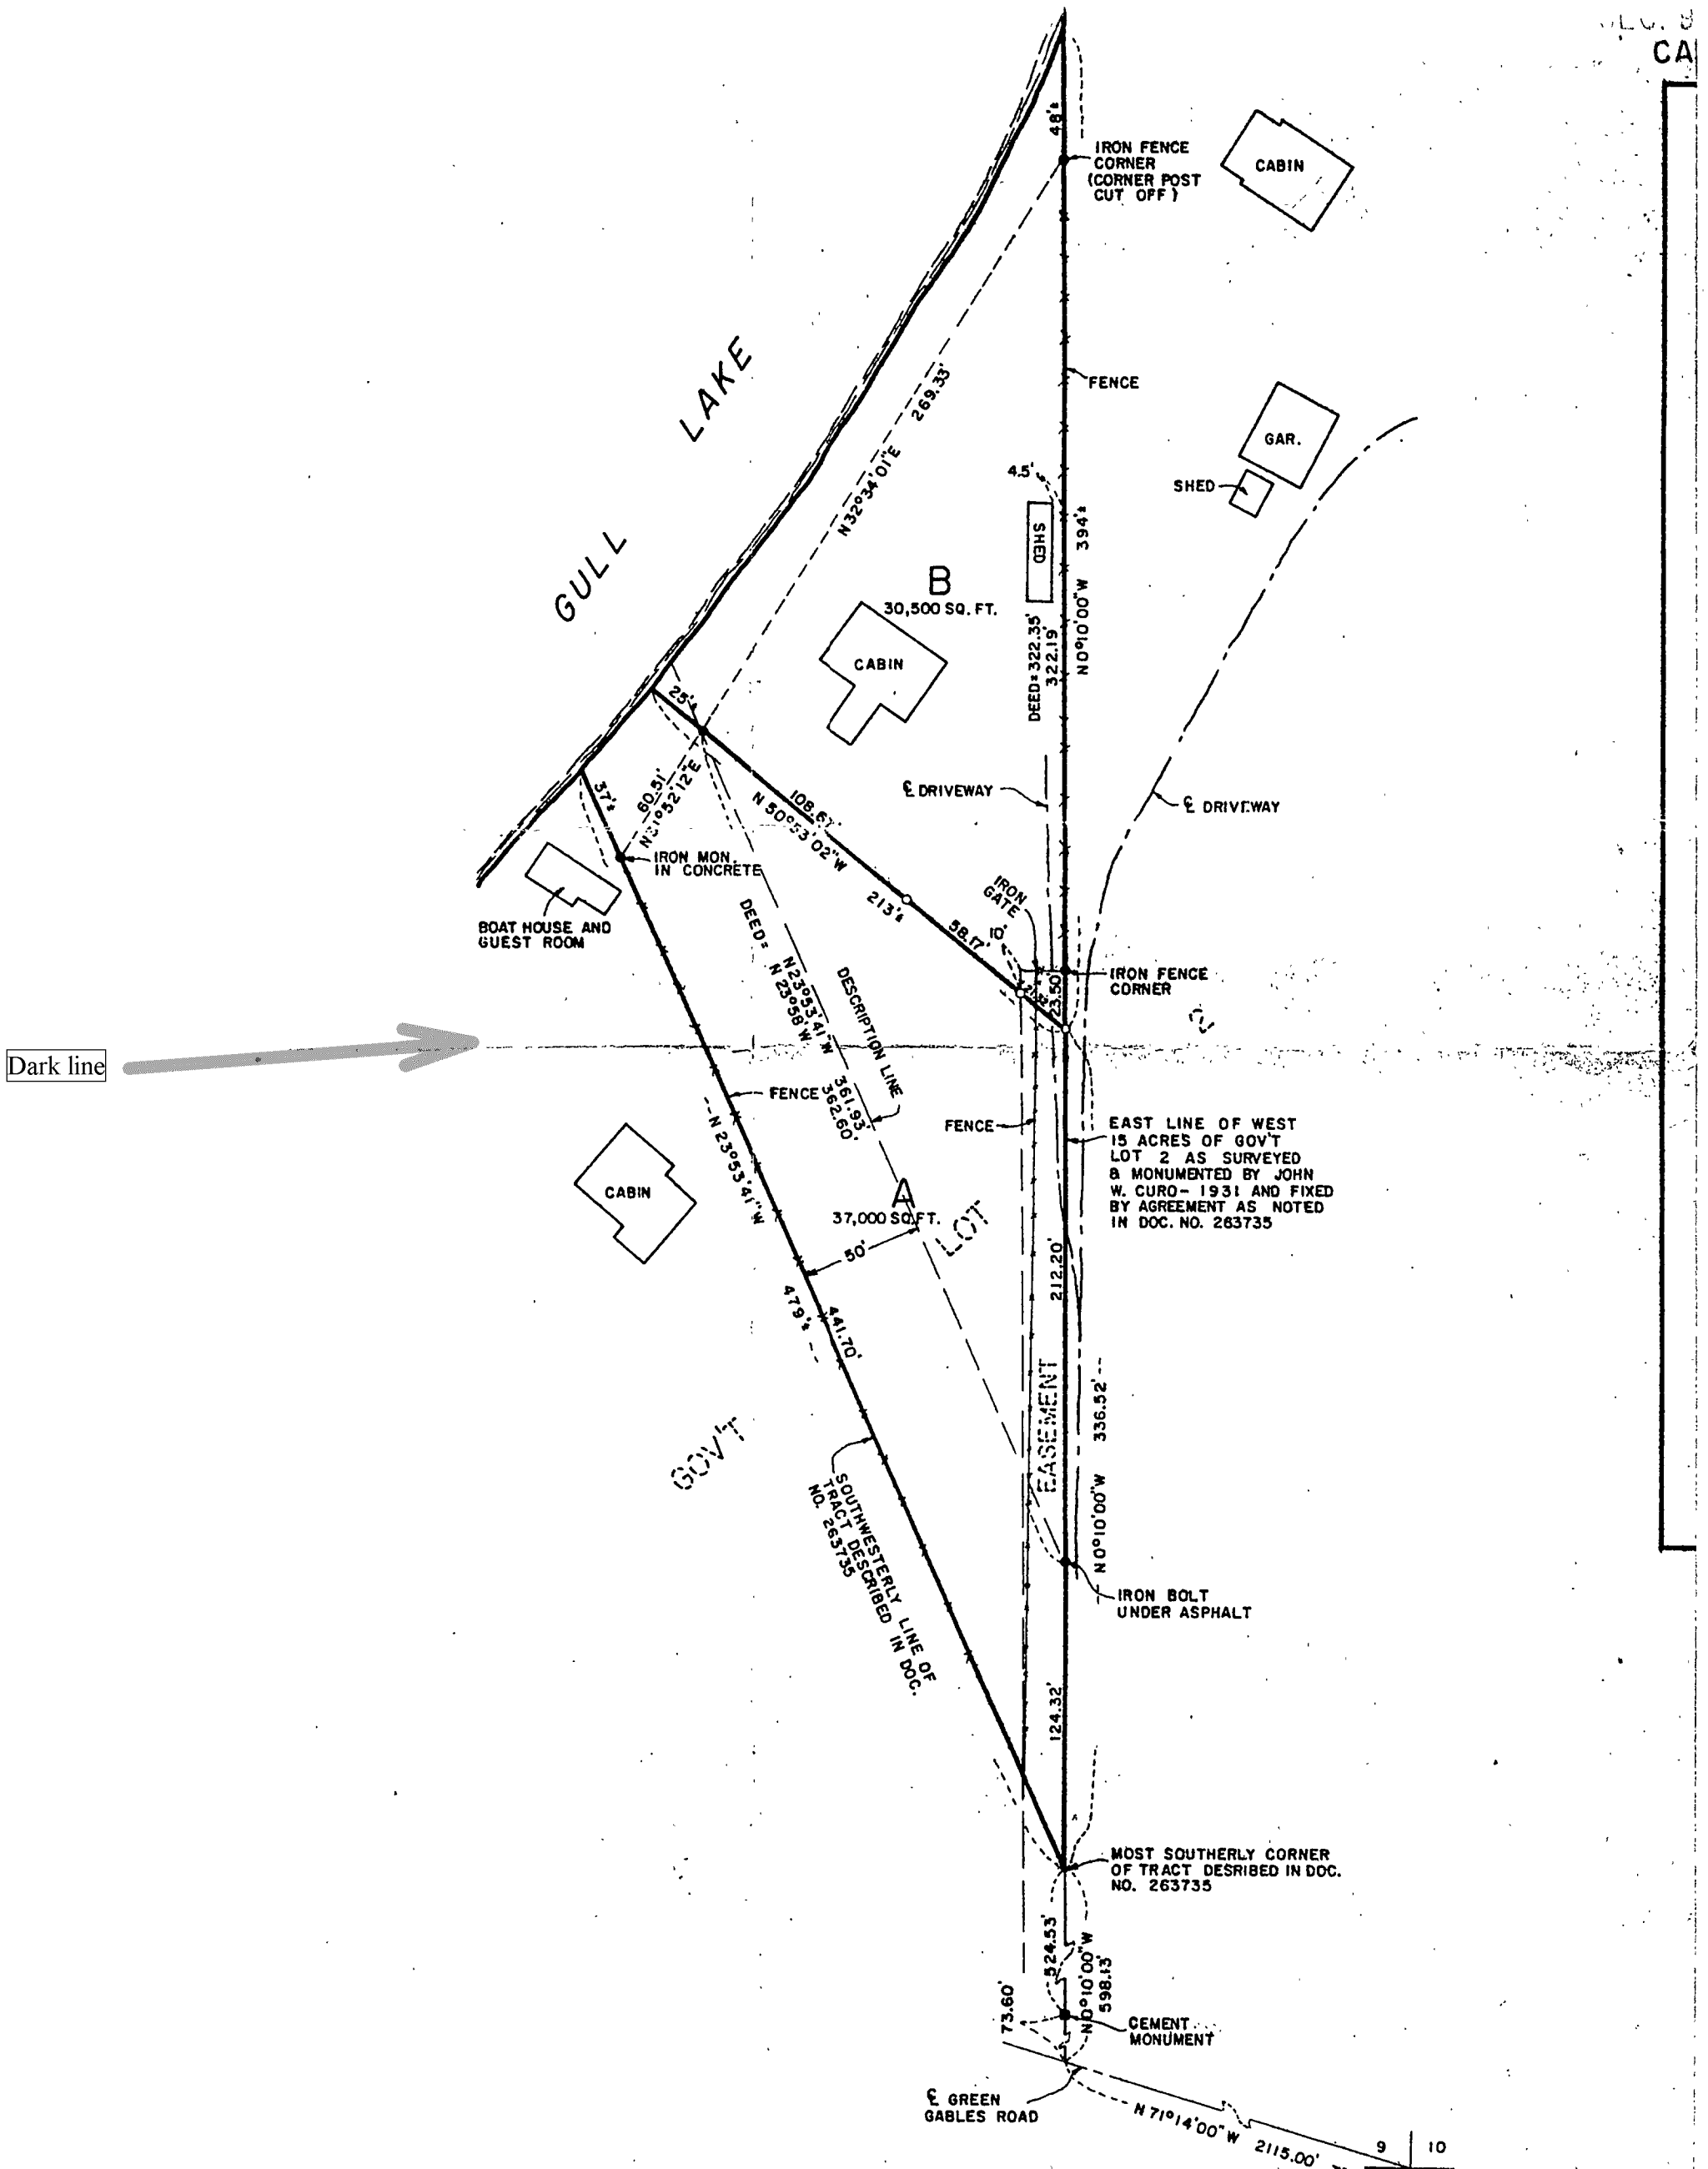
GULL LAKE
IRON FENCE CORNER (CORNER POST CUT OFF)
CABIN
FENCE
GAR.
SHED
B
30,500 SQ. FT.
CABIN
SHED
N32°34'01"E 269.33'
4.5'
394'±
N0°10'00"W
DEED=322.35'
322.19'
25'
℄ DRIVEWAY
℄ DRIVEWAY
37'±
60.51'
N31°52'12"E
108.67'
N 50°53'02"W
IRON MON. IN CONCRETE
BOAT HOUSE AND GUEST ROOM
213'±
58.77'
IRON GATE
10'
23.50'
IRON FENCE CORNER
DEED= N23°53'41"W
N 23°58'W
DESCRIPTION LINE
Dark line
FENCE
361.93'
362.60'
FENCE
EAST LINE OF WEST 15 ACRES OF GOV'T LOT 2 AS SURVEYED & MONUMENTED BY JOHN W. CURO- 1931 AND FIXED BY AGREEMENT AS NOTED IN DOC. NO. 263735
CABIN
N 23°53'41"W
A
37,000 SQ. FT.
LOT
50'
212.20'
479'±
441.70'
EASEMENT
336.52'
N0°10'00"W
GOV'T
SOUTHWESTERLY LINE OF TRACT DESCRIBED IN DOC. NO. 263735
IRON BOLT UNDER ASPHALT
124.32'
MOST SOUTHERLY CORNER OF TRACT DESRIBED IN DOC. NO. 263735
524.53'
N0°10'00"W
598.13'
73.60'
CEMENT MONUMENT
℄ GREEN GABLES ROAD
N 71°14'00"W 2115.00'
9
10