CERTIFICATE OF SURVEY

LOTS 15 AND 16, PINES–A–PLENTY, SECTION 17,
TOWNSHIP 139 NORTH, RANGE 26 WEST,
CASS COUNTY, MINNESOTA

N

40 0 40 80

SCALE IN FEET

● DENOTES MONUMENT FOUND

○ DENOTES IRON MONUMENT SET MARKED BY LICENSE NO. 21367

ORIENTATION OF THIS BEARING SYSTEM IS BASED ON THE EAST LINE OF LOT 16 TO HAVE AN ASSUMED BEARING OF NORTH–SOUTH.

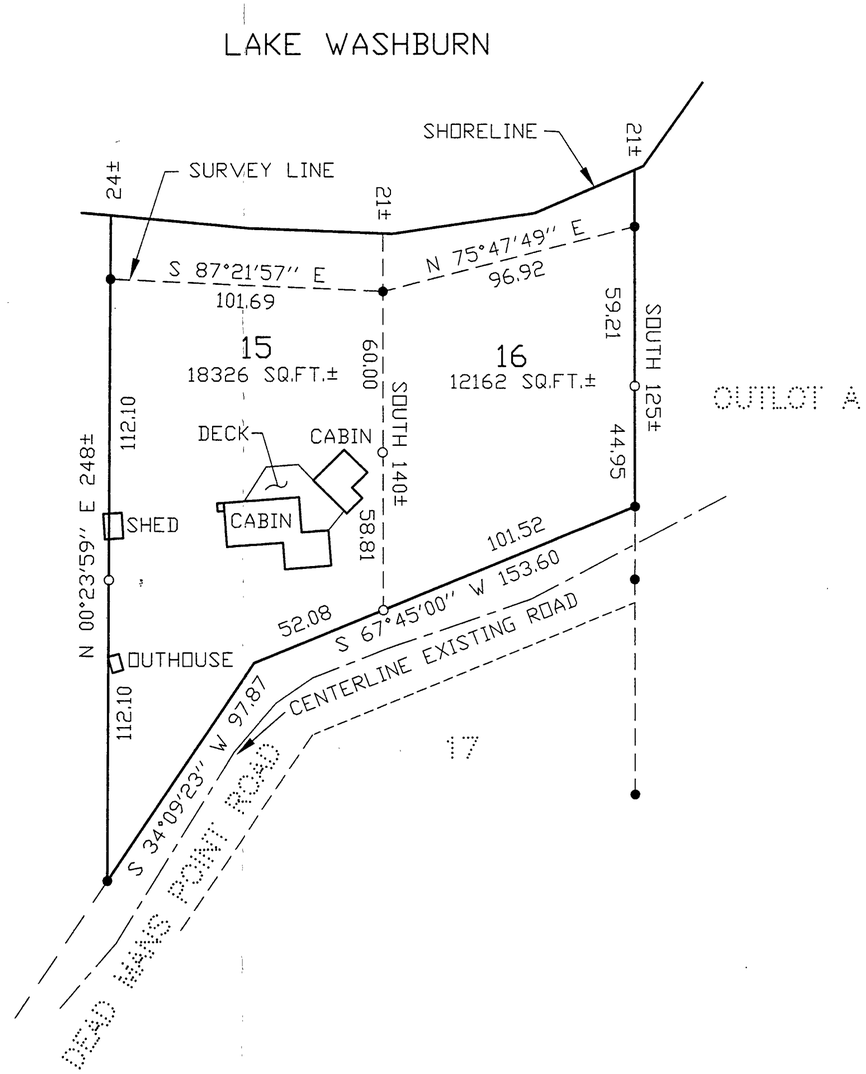

RECEIVED
OCT 18 1999
#317
COUNTY SURVEYOR

17/139/26

Landecker & Associates, Inc.
Engineering · Surveying · Planning
Walker, MN 56484
Phone: 218-547-1296 Fax: 218-547-2272

I HEREBY CERTIFY THAT THIS SURVEY, PLAN, SPECIFICATION OR REPORT WAS PREPARED BY ME OR UNDER MY DIRECT SUPERVISION AND THAT I AM A DULY LICENSED ENGINEER OR LAND SURVEYOR UNDER THE LAWS OF THE STATE OF MINNESOTA.

DATE 10/1/99 LIC. NO. 21367

REVISIONS		
DATE	DESCRIPTION	BY

PROJ. MGR. TLF	COMPUTER: 992145	DATE: 10/1/99	
CHECKED BY: TLF	FIELD BOOK: BOOK 153 PG. 30	SCALE: HORZ. 1"=40'	VERT. NONE
DRAWN BY: DRG	FILE NO: W992145		

CERTIFICATE OF SURVEY

ERNIE & KATHY MORRIEM
3104 WEENONAH PLACE
MINNEAPOLIS, MN. 55417

SHEET 1 OF 1