CERTIFICATE OF SURVEY

PART OF GOVERNMENT LOT 1,
SECTION 21, TOWNSHIP 142 NORTH, RANGE 31 WEST,
CASS COUNTY, MINNESOTA

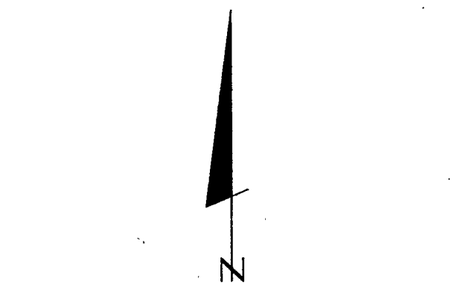

- ● DENOTES MONUMENT FOUND
- o DENOTES IRON MONUMENT SET MARKED BY LICENSE NO. 21367
- ⩲ DENOTES WETLAND

ORIENTATION OF THIS BEARING SYSTEM IS BASED ON THE EAST LINE OF GOV'T LOT 1 TO HAVE AN ASSUMED BEARING OF NORTH–SOUTH.

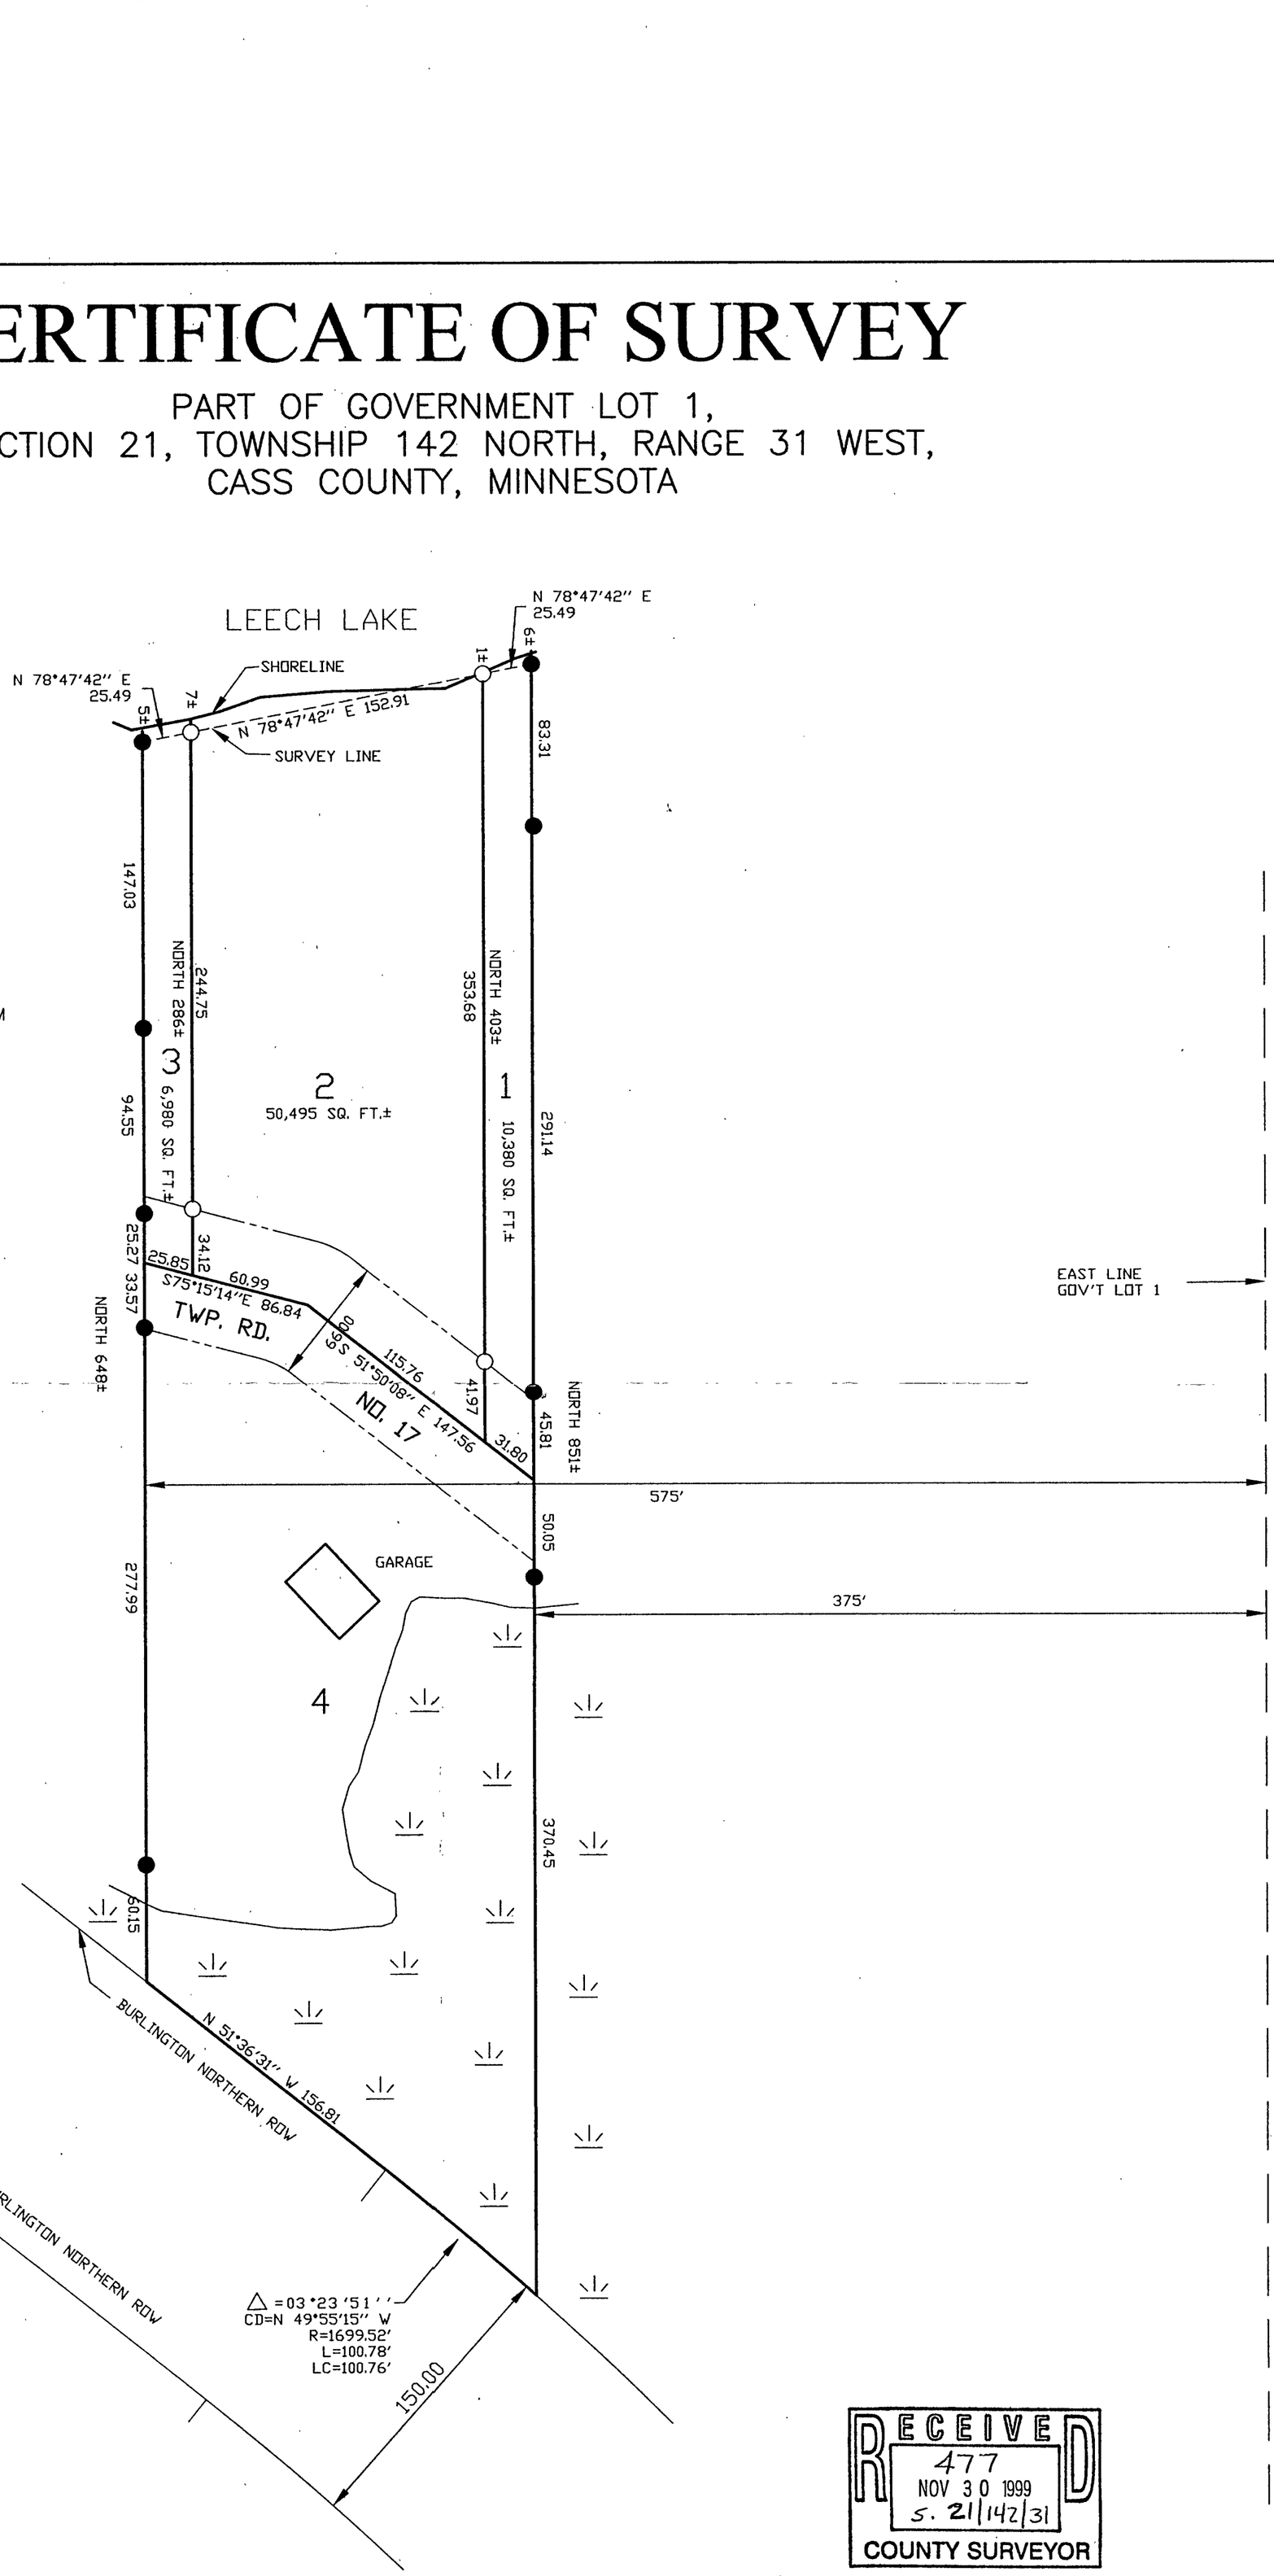

RECEIVED
477
NOV 30 1999
S. 21|142|31
COUNTY SURVEYOR

SHEET 1 OF 1	CERTIFICATE OF SURVEY	PROJ. MGR. TLF	COMPUTER: 992233	DATE: 11/30/99	REVISIONS: DATE / DESCRIPTION / BY	I HEREBY CERTIFY THAT THIS SURVEY, PLAN, SPECIFICATION OR REPORT WAS PREPARED BY ME OR UNDER MY DIRECT SUPERVISION AND THAT I AM A DULY LICENSED ENGINEER OR LAND SURVEYOR UNDER THE LAWS OF THE STATE OF MINNESOTA.	Landecker & Associates, Inc. Engineering · Surveying · Planning
	JOHN MELHUS PO BOX 1530 WALKER, MN. 56484	CHECKED BY: TLF	FIELD BOOK: BOOK 155 PG. 23	SCALE: HORZ. 1"=60'		DATE 11/30/99 LIC. NO. 21367	Walker, MN 56484 Phone: 218-547-1296 Fax: 218-547-2272
		DRAWN BY: DRG	FILE NO: W992233	VERT. NONE			