CERTIFICATE OF SURVEY

SEE ATTACHED SHEETS FOR LEGAL DESCRIPTIONS

SCALE: 1" =100'

- o Denotes Found Monument RLS 21367
- • Denotes 1/2" Capped Pipe Set RLS 15483
- ⊗ Denotes MN/DOT Monument Found

Bearing system based on the south line of Gov't. Lot 4, having an assume bearing of N. 85°55'03" E.

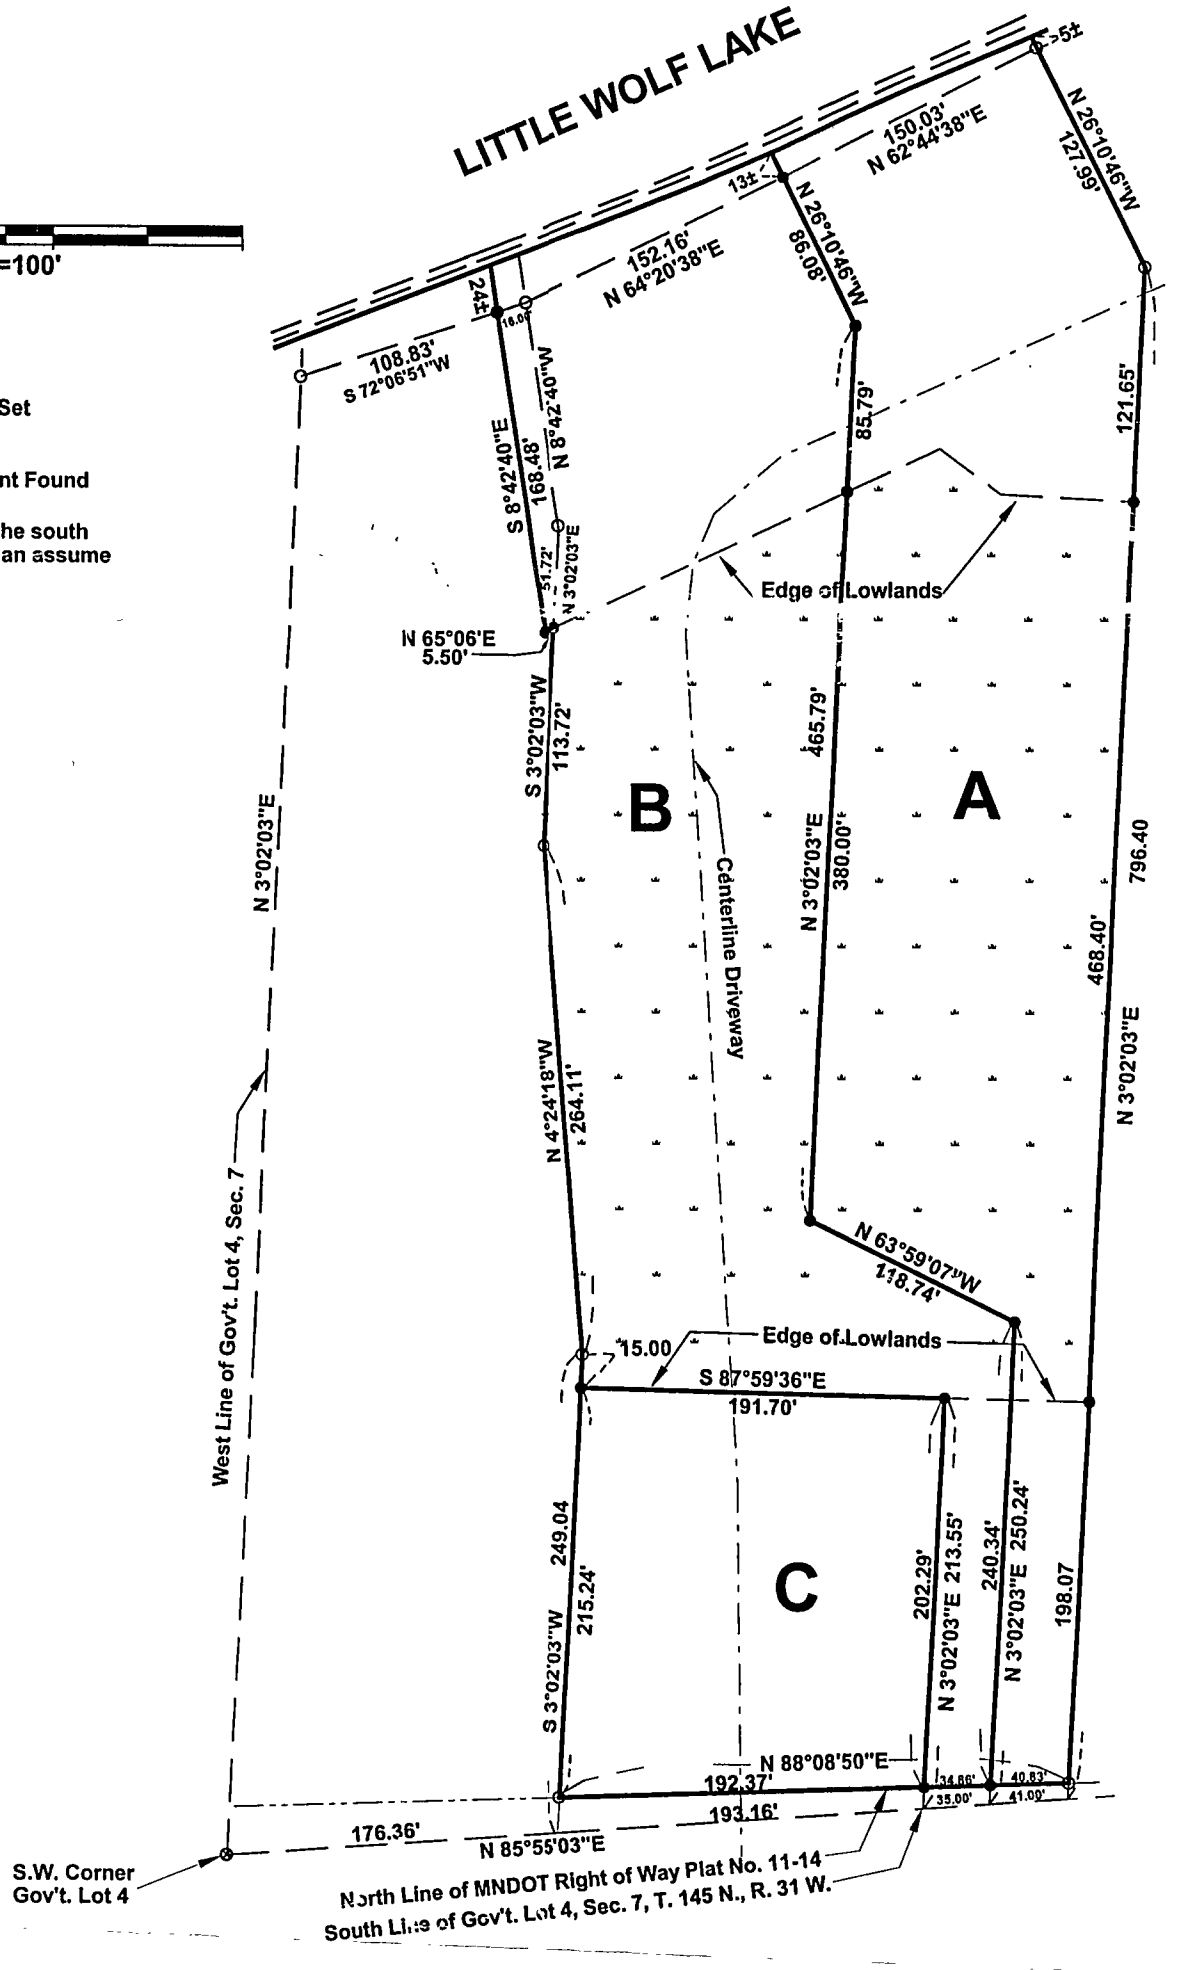

FOR: Ken Henriques

MURRAY
SURVEYING, INC.
P.O. BOX 1038 BEMIDJI, MN 56601
218-751-5898

I HEREBY CERTIFY THAT THIS PLAN, SURVEY, OR REPORT WAS PREPARED BY ME OR UNDER MY DIRECT SUPERVISION AND THAT I AM A DULY REGISTERED LAND SURVEYOR UNDER THE LAWS OF THE STATE OF MINNESOTA.

Robert W. Murray

ROBERT W. MURRAY / REGISTRATION NO. 15483

DATE: 6-18-99 FILE NO. 99-74