CERTIFICATE OF SURVEY

PART OF SOUTHWEST QUARTER OF SOUTHEAST QUARTER,
SECTION 19, TOWNSHIP 140 NORTH, RANGE 30 WEST,
CASS COUNTY, MINNESOTA

N

60 0 60 120

SCALE IN FEET

- ● DENOTES MONUMENT FOUND
- ○ DENOTES IRON MONUMENT SET MARKED BY LICENSE NO. 21367
- ⅄ DENOTES WETLAND
- ( ) DENOTES DEED VALUE

ORIENTATION OF THIS BEARING SYSTEM IS BASED ON THE EAST LINE OF SW 1/4-SE 1/4 TO HAVE AN ASSUMED BEARING OF N 00° 24' 43" W.

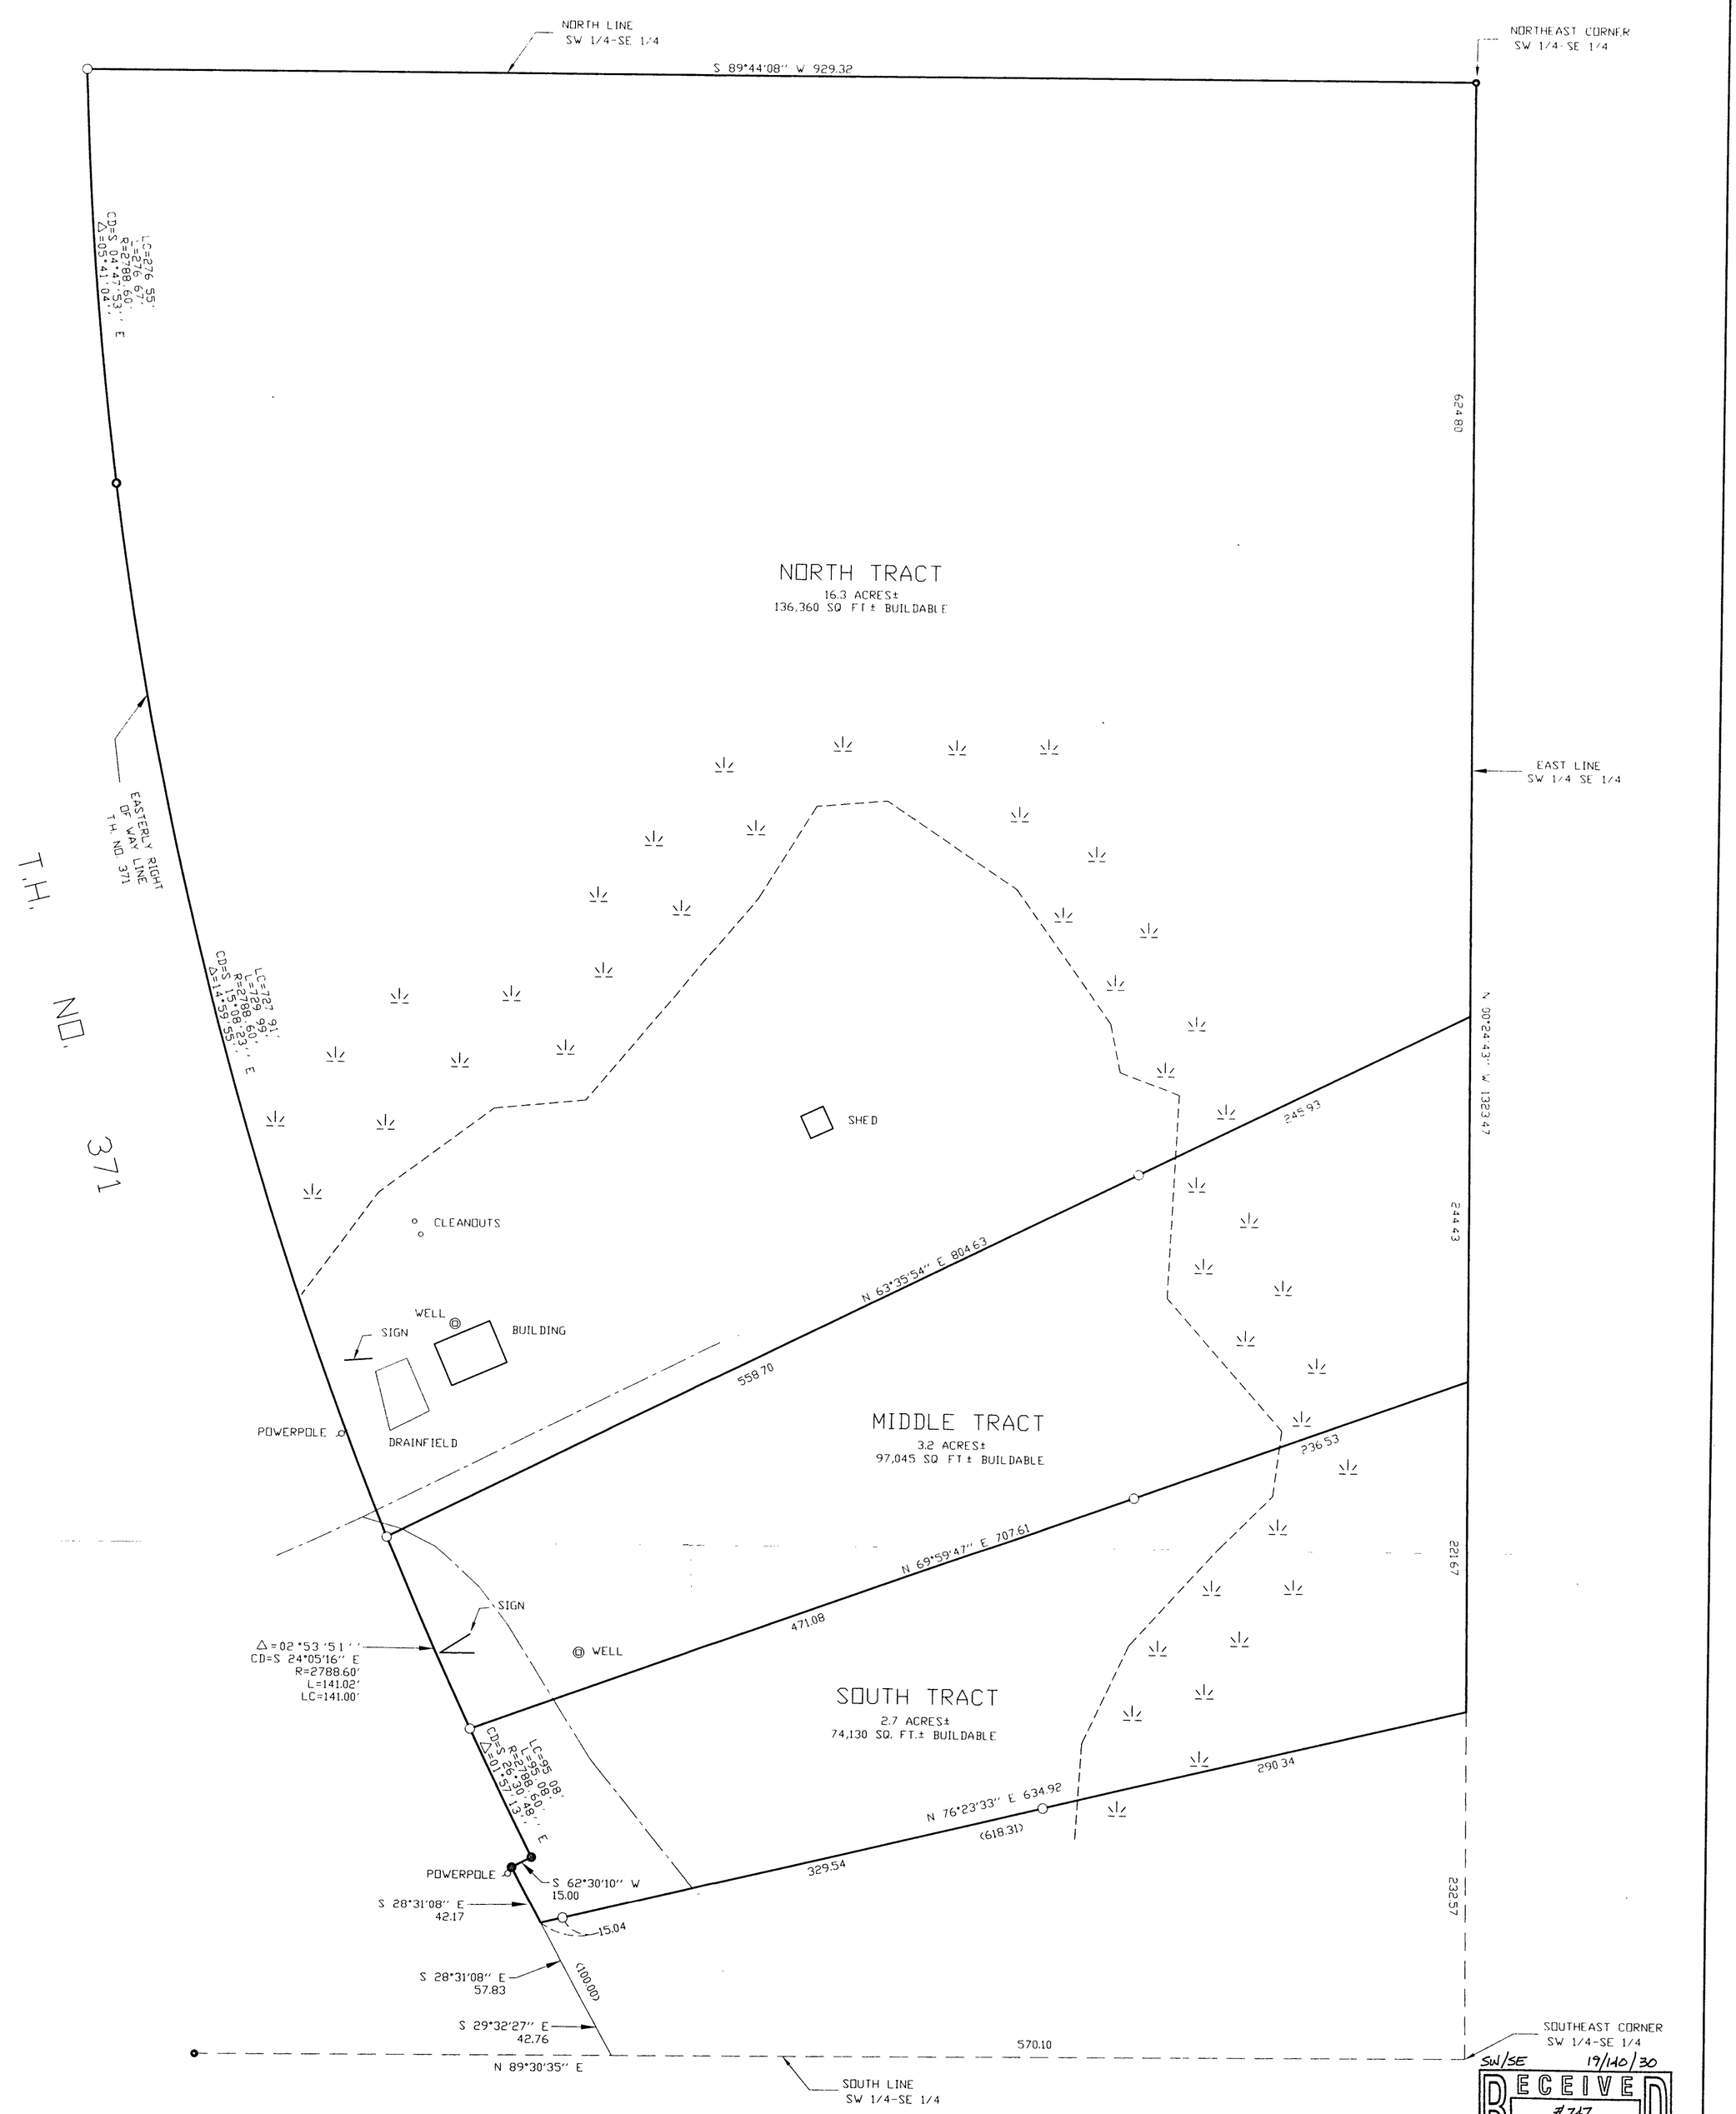

SW/SE 19/140/30

RECEIVED
#747
MAR 30 2000
COUNTY SURVEYOR

#747

SHEET 1 OF 1	CERTIFICATE OF SURVEY	PROJ. MGR. TLF	COMPUTER: 002013	DATE: 3/24/00	REVISIONS: DATE / DESCRIPTION / BY
	GLEN WITHAM PO BOX 250 HACKENSACK, MN. 56452	CHECKED BY: TLF	FIELD BOOK: BOOK 157 PG. 73	SCALE: HORZ. 1"=60'	
		DRAWN BY: DRG	FILE NO: 002013	VERT. NONE	

I HEREBY CERTIFY THAT THIS SURVEY, PLAN, SPECIFICATION OR REPORT WAS PREPARED BY ME OR UNDER MY DIRECT SUPERVISION AND THAT I AM A DULY LICENSED ENGINEER OR LAND SURVEYOR UNDER THE LAWS OF THE STATE OF MINNESOTA.

DATE 3/24/00 LIC. NO. 21367

Landecker & Associates, Inc.
Engineering · Surveying · Planning
Walker, MN 56484
Phone: 218-547-1296 Fax: 218-547-2272