CERTIFCATE of SURVEY

BEING THAT PART OF THE SE¼NE¼, SECTION 1, TOWNSHIP 141 NORTH
RANGE 26 WEST, LYING SOUTH AND EAST OF STATE HIGHWAY NO. 6
CASS COUNTY, MINNESOTA

LEGEND

- Found GLO Corners
- Found Acceptable Lot Corners
- Found Unacceptable Iron Pipes
- Set Iron Pipes

SCALE: 1" = 100'

BEARINGS: Orientated from the East-West ¼ Line of Section 6 T. 141 N.,R. 25 W.

SURVEYORS AFFIDAVIT:
I Milo E. Stefan, RLS #12261 a Registered Land Surveyor in the State of Minnesota, and at the request of Donald and Loretta Stefan; Jerry and Donna Gunderson; Joseph LaCasse; and Donald and Mary Welk, have surveyed these properties for the purpose of clarifying past deeded descriptions. Icertify that this Plat drawing is a true and correct representation of the property surveyed to the best of my abilities.

Milo E. Stefan
RLS #12261

12/8/1998
Date

MILO E. STEFAN
LAND SURVEYOR
RLS No. 12261
STATE OF MINNESOTA

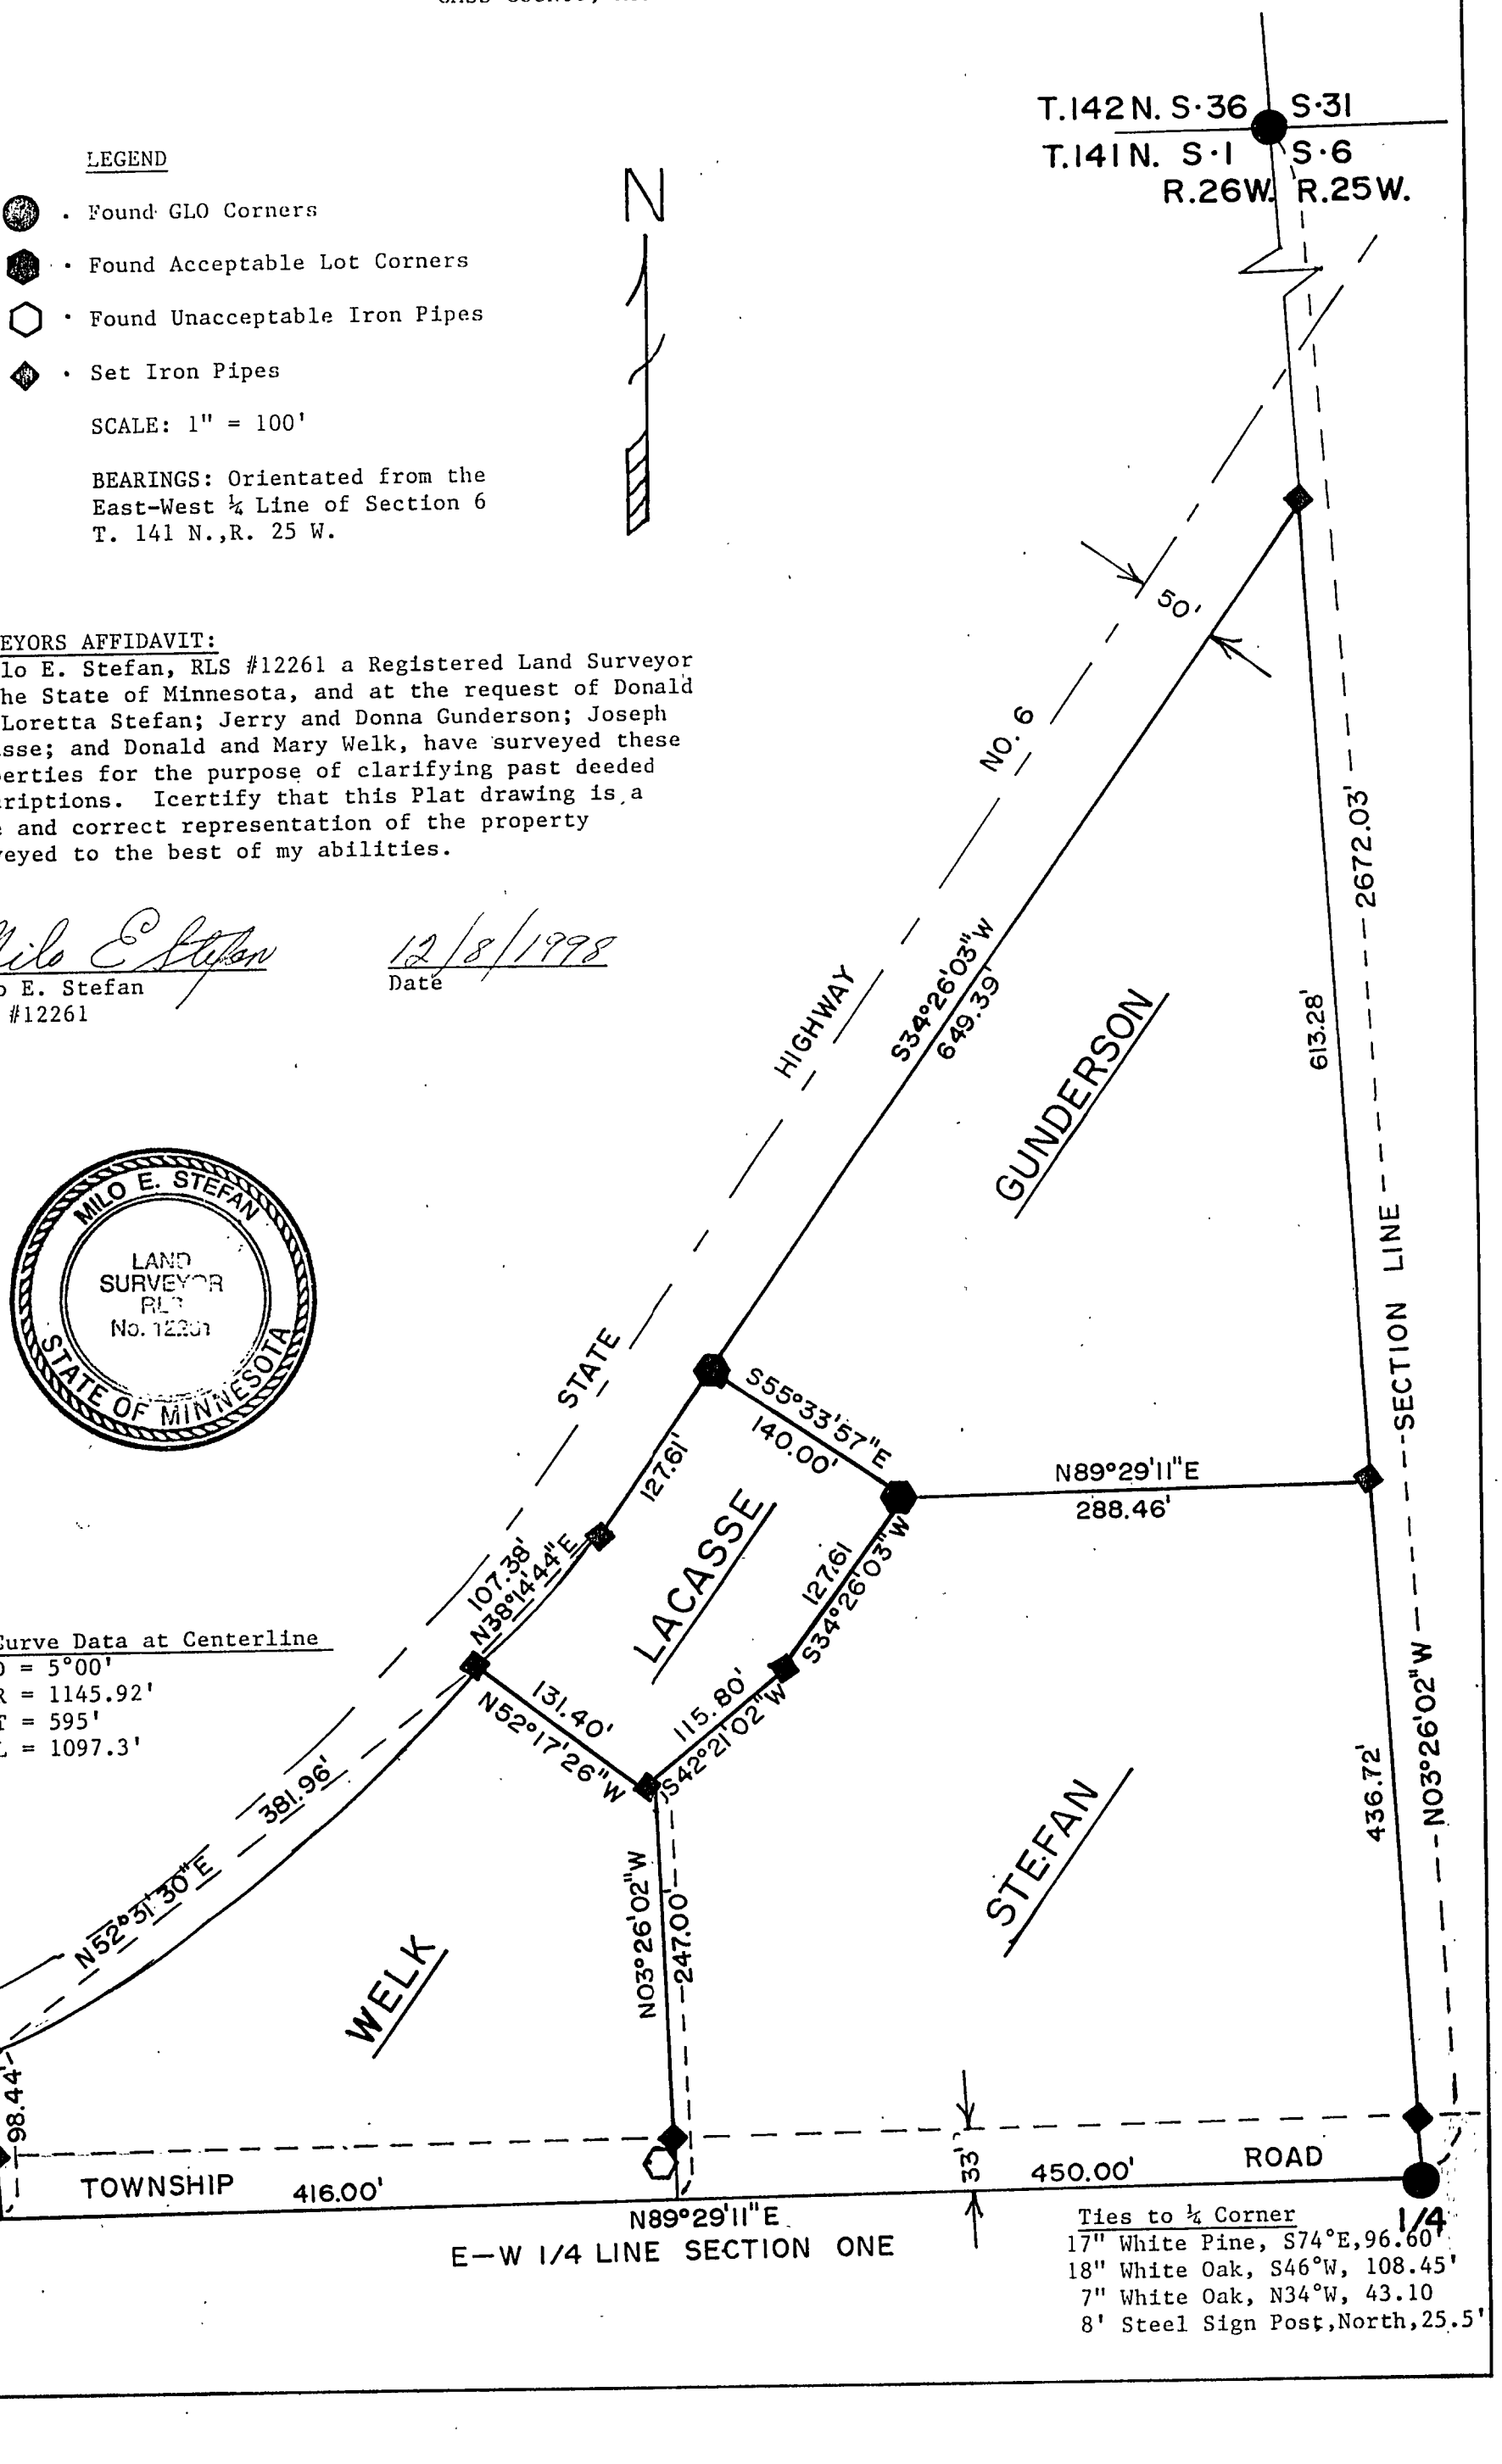

Curve Data at Centerline
D = 5°00'
R = 1145.92'
T = 595'
L = 1097.3'

Ties to ¼ Corner
17" White Pine, S74°E,96.60'
18" White Oak, S46°W, 108.45'
7" White Oak, N34°W, 43.10
8' Steel Sign Post,North,25.5'