CERTIFICATE OF SURVEY

PART OF GOVERNMENT LOT 1, SECTION 28, AND
SOUTHEAST QUARTER OF NORTHEAST QUARTER, SECTION 29,
TOWNSHIP 143 NORTH, RANGE 31 WEST,
CASS COUNTY, MINNESOTA

N

100 0 100 200

SCALE IN FEET

● DENOTES MONUMENT FOUND

ORIENTATION OF THIS BEARING SYSTEM IS BASED ON THE EAST–WEST QUARTER LINE OF SECTION 29 TO HAVE AN ASSUMED BEARING OF N 89° 37' 00" W.

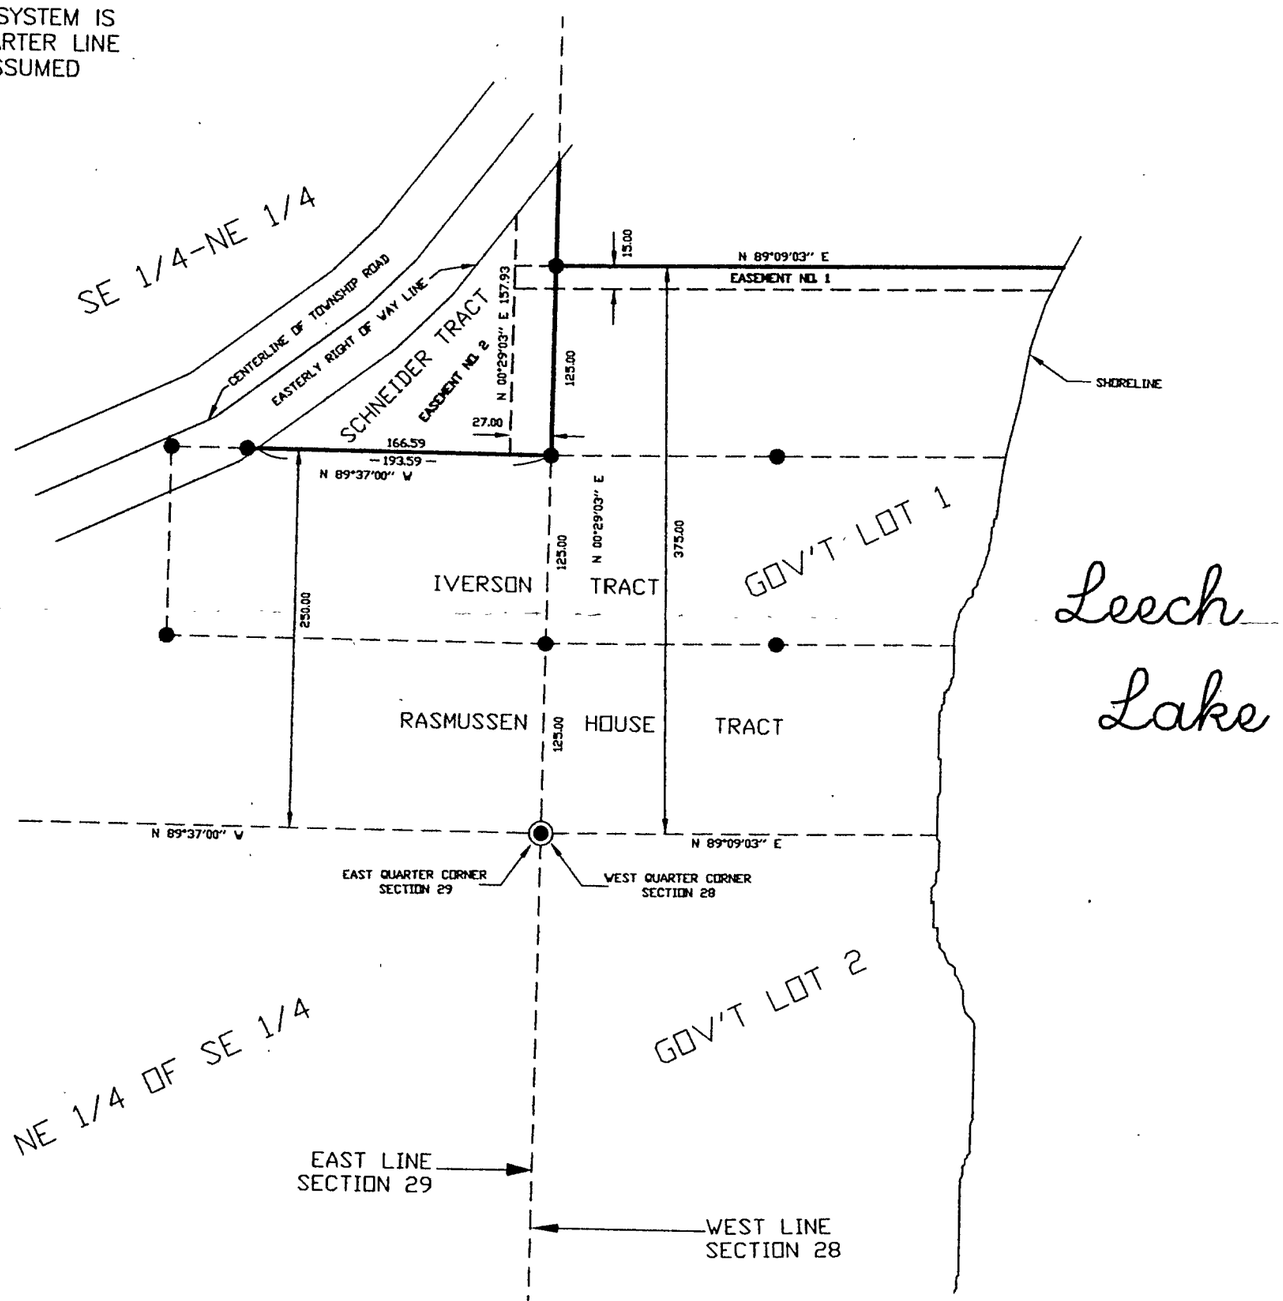

GL1 & SE/NE 29/143/31

RECEIVED
#902
AUG - 7 2000
COUNTY SURVEYOR

SHEET 1 OF 1	CERTIFICATE OF SURVEY	PROJ. MGR. TLF	COMPUTER: 002151	DATE: 7/28/00	REVISIONS: DATE / DESCRIPTION / BY	I HEREBY CERTIFY THAT THIS SURVEY, PLAN, SPECIFICATION OR REPORT WAS PREPARED BY ME OR UNDER MY DIRECT SUPERVISION AND THAT I AM A DULY LICENSED ENGINEER OR LAND SURVEYOR UNDER THE LAWS OF THE STATE OF MINNESOTA	Landecker & Associates, Inc. Engineering - Surveying - Planning
	DAN PIPRUDE PO BOX 1000 WALKER, MN. 56484	CHECKED BY: TLF	FIELD BOOK: BOOK PG.	SCALE: HORZ. 1"=100'			Walker, MN 56484 Phone: 218-547-1296 Fax: 218-547-2272
		DRAWN BY: DRG	FILE NO: 002151	VERT. NONE		DATE 7/28/00 LIC. NO. 21767	