CERTIFICATE OF SURVEY

PART OF GOVERNMENT LOT 3,
SECTION 18, TOWNSHIP 139 NORTH, RANGE 29 WEST,
CASS COUNTY, MINNESOTA

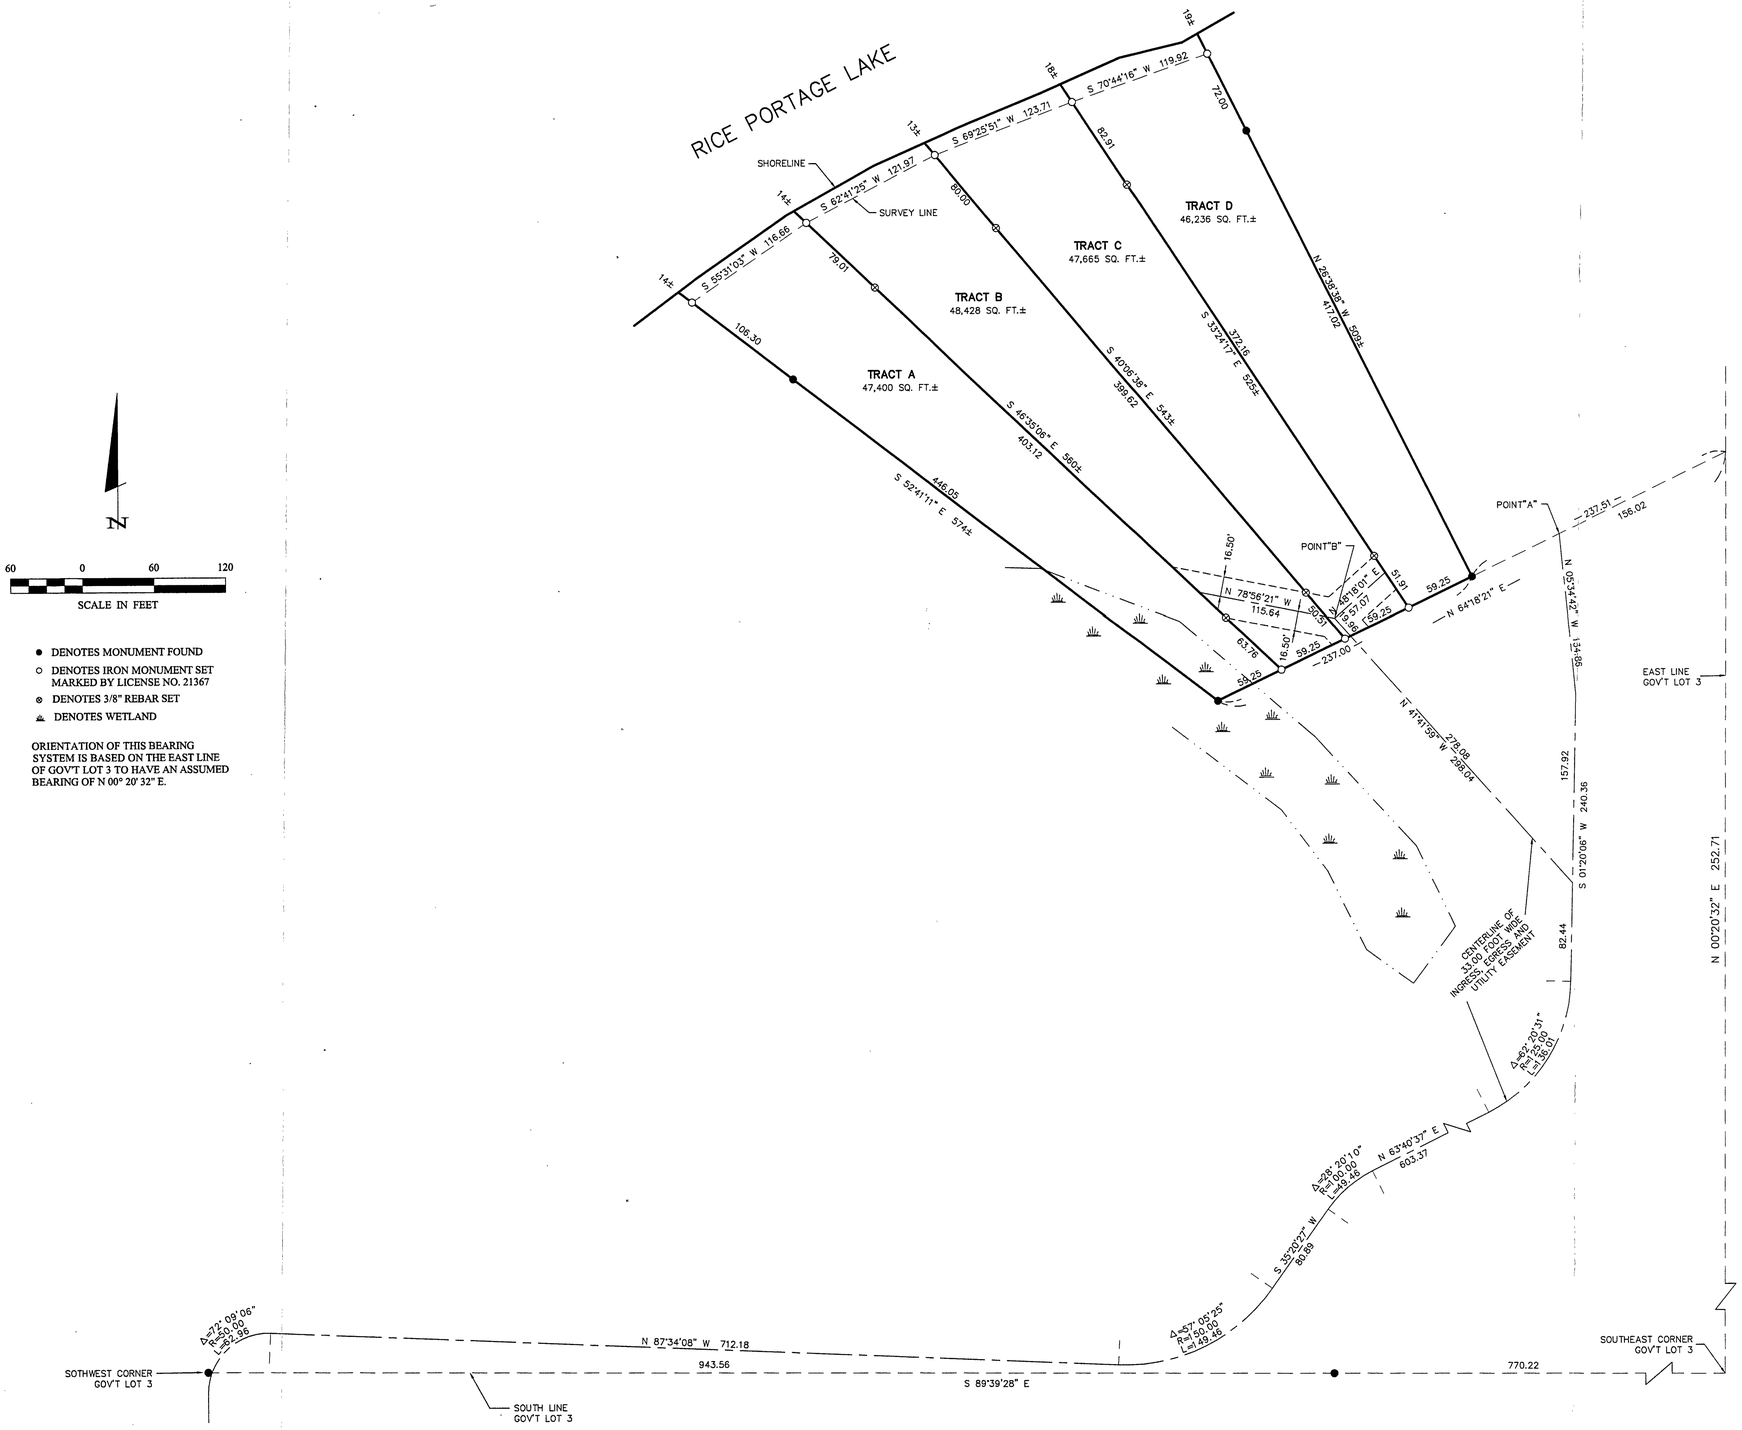

N

60 0 60 120

SCALE IN FEET

- ● DENOTES MONUMENT FOUND
- ○ DENOTES IRON MONUMENT SET MARKED BY LICENSE NO. 21367
- ⊗ DENOTES 3/8" REBAR SET
- DENOTES WETLAND

ORIENTATION OF THIS BEARING SYSTEM IS BASED ON THE EAST LINE OF GOV'T LOT 3 TO HAVE AN ASSUMED BEARING OF N 00° 20' 32" E.

RECEIVED
#1070
DEC 21 2000
4.3 18/39/29
COUNTY SURVEYOR

Landecker & Associates, Inc.
Engineering • Surveying • Planning
Walker, MN 56484
Phone: 218/547-1296 Fax: 218/547-2272

I HEREBY CERTIFY THAT THIS SURVEY, PLAN, SPECIFICATION, OR REPORT WAS PREPARED BY ME OR UNDER MY DIRECT SUPERVISION AND THAT I AM A DULY LICENSED SURVEYOR UNDER THE LAWS OF THE STATE OF MINNESOTA.

Date 12/19/00 Lic. No. 21367

REVISIONS		
DESCRIPTION	DATE	BY

DATE:	12/19/00
SCALE:	
HORZ.	1"=60'
VERT.	NONE
COMPUTER:	002202
FIELD BOOK:	BOOK 166 PG. 27
FILE NO:	002202
PROJ. MGR.	TLF
CHECKED BY:	TLF
DRAWN BY:	DRG

CERTIFICATE OF SURVEY

NORTHERN LAKES CO.
PO BOX 536
WALKER, MN. 56484

SHEET 1 OF 1