CERTIFICATE OF SURVEY

NORTHWEST QUARTER,
SECTION 29, TOWNSHIP 145 NORTH, RANGE 31 WEST,
CASS COUNTY, MINNESOTA

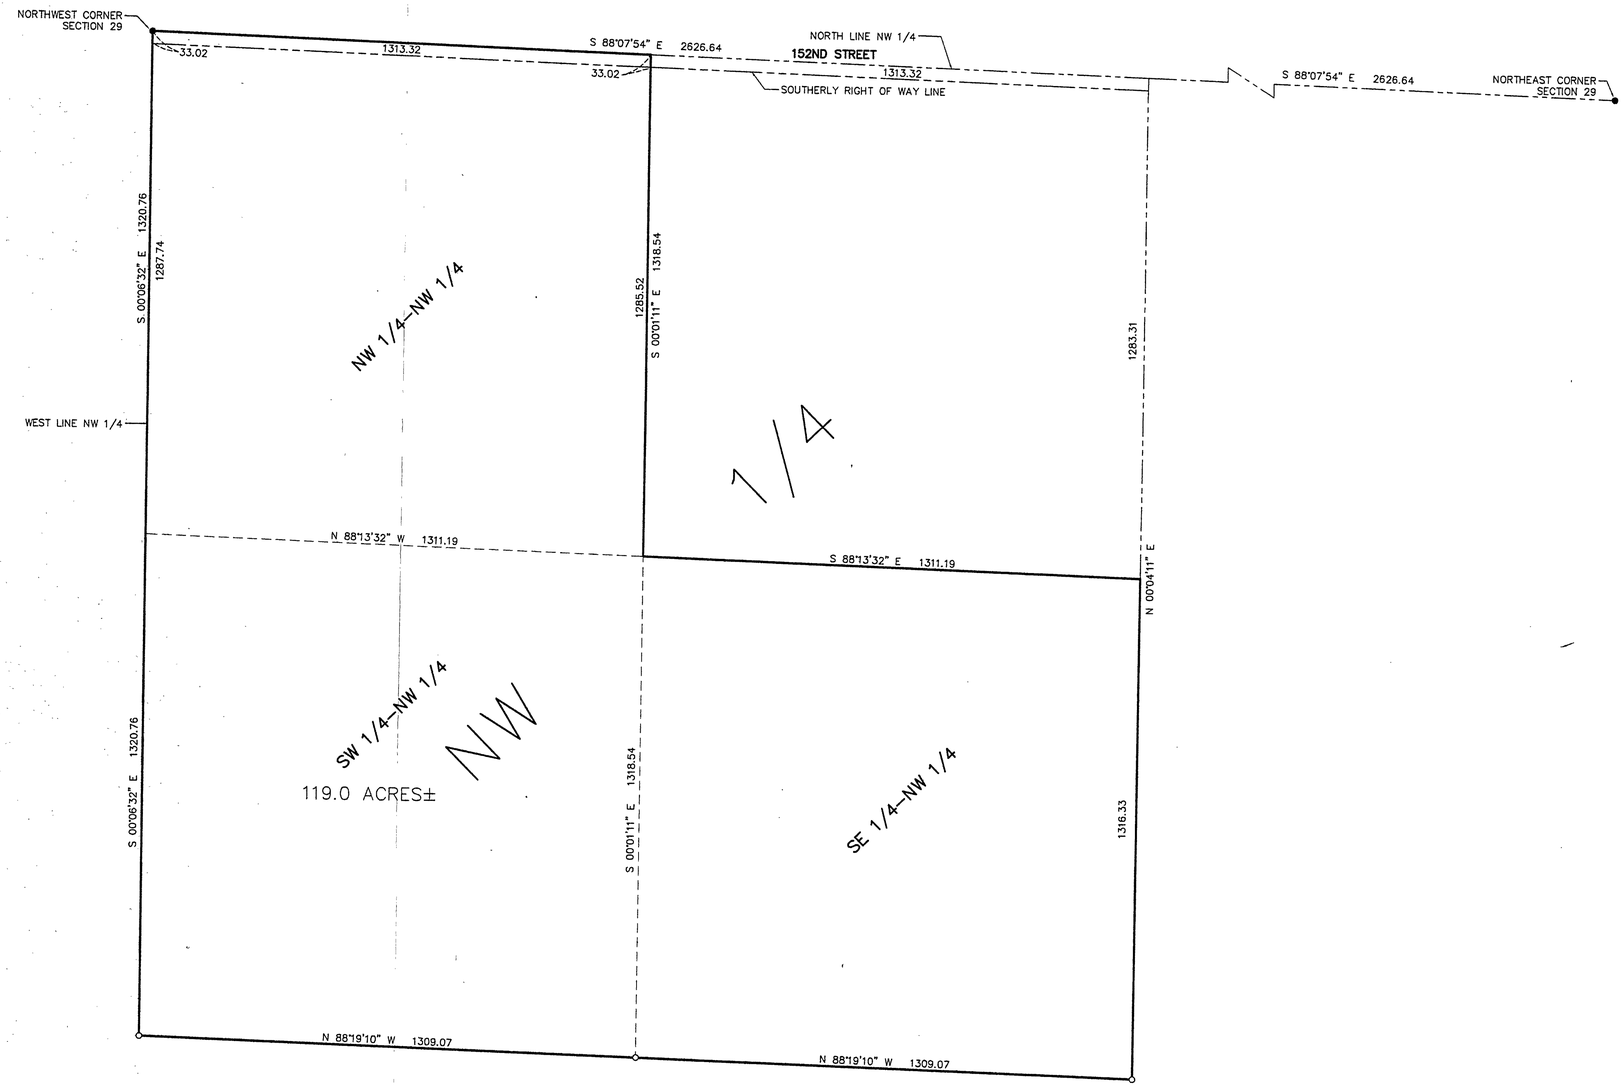

N

200 0 200 400
SCALE IN FEET

- ● DENOTES MONUMENT FOUND
- ○ DENOTES IRON MONUMENT SET MARKED BY LICENSE NO. 21367

ORIENTATION OF THIS BEARING SYSTEM IS BASED ON THE NORTH LINE OF THE NW 1/4 TO HAVE AN ASSUMED BEARING OF S 88° 07' 54" E.

RECEIVED
1139
MAR 20 2001
29/45/31
COUNTY SURVEYOR

Landecker & Associates, Inc.
Engineering - Surveying - Planning
Walker, MN 56484
Phone: 218-547-1296 Fax: 218-547-2272

I HEREBY CERTIFY THAT THIS SURVEY, PLAN, SPECIFICATION, OR REPORT WAS PREPARED BY ME OR UNDER MY DIRECT SUPERVISION AND THAT I AM A DULY LICENSED LAND SURVEYOR UNDER THE LAWS OF THE STATE OF MINNESOTA.
Timothy L. Flaherty
DATE 3/15/01 LIC. NO. 21367

REVISIONS		
DATE	DESCRIPTION	BY

CERTIFICATE OF SURVEY

DAWN PETERSON
3368 COUNTY 5 NW
HACKENSACK, MN. 56452

PROJ. MGR.	COMPUTER:	DATE:
TLF	002268	3/15/01
CHECKED BY:	FIELD BOOK:	SCALE:
TLF	BOOK 167 PG. 57	HORZ. 1"=200'
DRAWN BY:	FILE NO:	VERT. NONE
DRG	002268	

SHEET 1 OF 1