CERTIFICATE OF SURVEY

LOTS 1 & 4, BLOCK 1, LEECH LAKE DEVELOPMENT PARK,
SECTION 21, TOWNSHIP 142 NORTH, RANGE 31 WEST,
CASS COUNTY, MINNESOTA

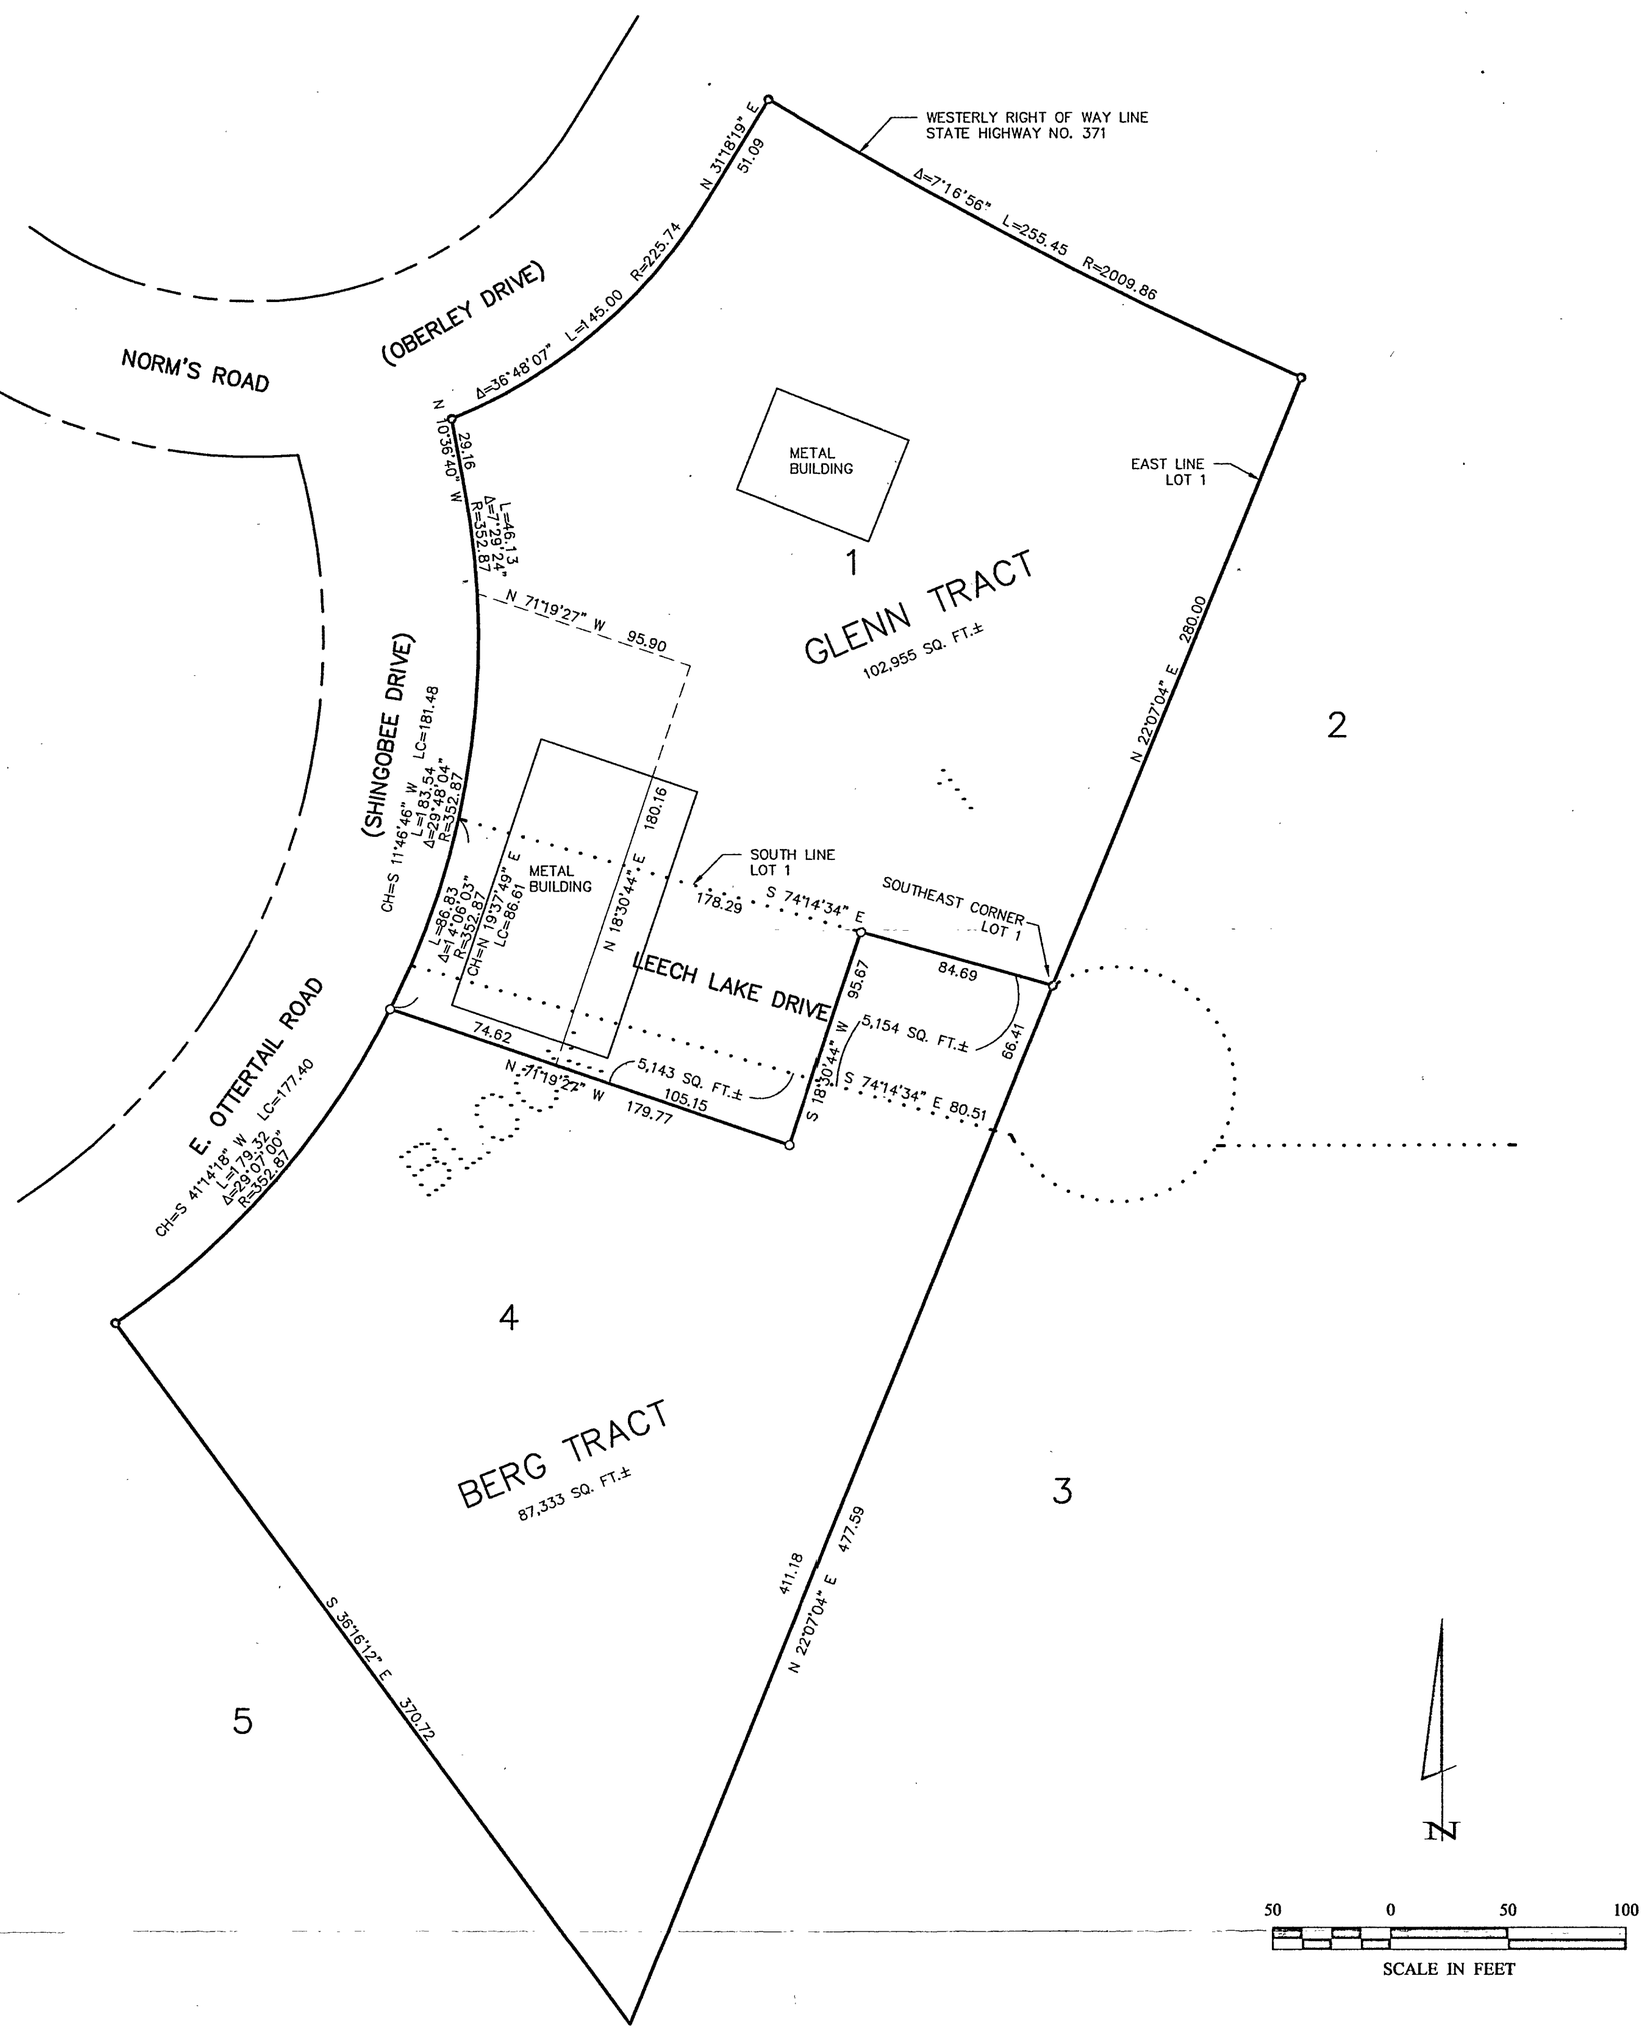

- ● DENOTES MONUMENT FOUND
- ○ DENOTES IRON MONUMENT SET MARKED BY LICENSE NO. 21367

ORIENTATION OF THIS BEARING SYSTEM IS BASED ON THE EASTERLY LINE OF LOT 4 TO HAVE AN ASSUMED BEARING OF N 22° 07' 04" E.

RECEIVED
#1148
APR - 3 2001
21/142/31
COUNTY SURVEYOR

SHEET 1 OF 1	CERTIFICATE OF SURVEY	PROJ. MGR. TLF	COMPUTER: 012053	DATE: 3/30/01	REVISIONS			Landecker & Associates, Inc. Engineering · Surveying · Planning
	TREVOR BERG PO BOX 939 WALKER, MN. 56484	CHECKED BY: TLF	FIELD BOOK: BOOK PG.	SCALE: HORZ. 1"=50'	DATE	DESCRIPTION	BY	Walker, MN 56484 Phone: 218-547-1296 Fax: 218-547-2272
		DRAWN BY: DRG	FILE NO: 012053	VERT. NONE				

I HEREBY CERTIFY THAT THIS SURVEY, PLAN, SPECIFICATION, OR REPORT WAS PREPARED BY ME OR UNDER MY DIRECT SUPERVISION AND THAT I AM A DULY LICENSED ENGINEER OR LAND SURVEYOR UNDER THE LAWS OF THE STATE OF MINNESOTA.

DATE 3/30/01 LIC. NO. 21367