County

CERTIFICATE OF SURVEY

BEING THE S½, SE¼, NW¼; THE SW¼, SW¼, NE¼; THE W½, SE¼, SW¼, NE¼ AND THE NW¼, SE¼ OF SECTION 6, TOWNSHIP 142 NORTH, RANGE 26 WEST OF THE 5TH PRINCIPAL MERIDIAN
CASS COUNTY, MINNESOTA

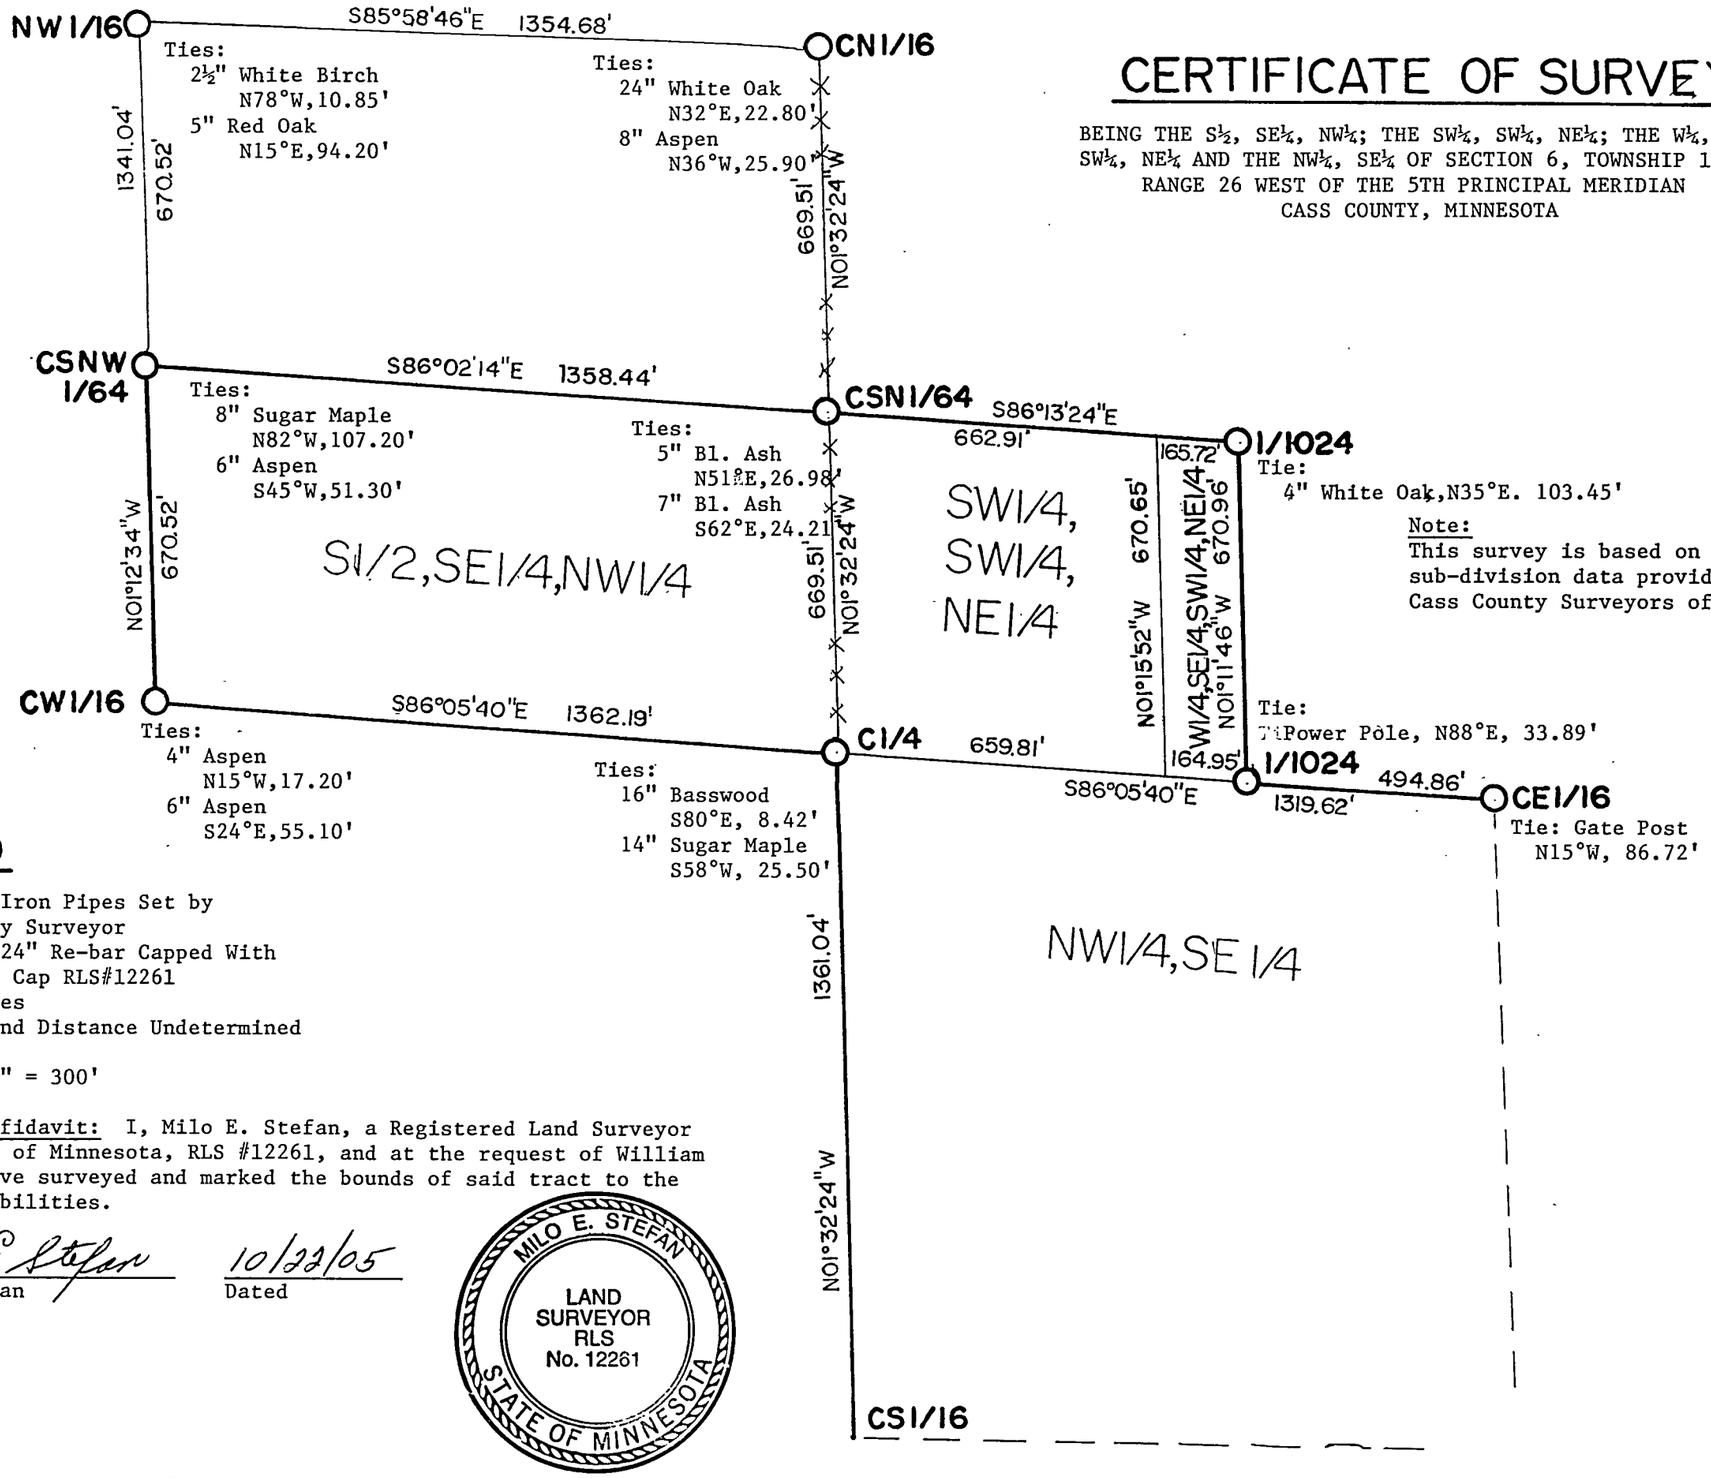

LEGEND

- ○ - Found 1" Iron Pipes Set by the County Surveyor
- ○ - Set 1" x 24" Re-bar Capped With a Plastic Cap RLS#12261
- -x-x-x-x- - Fence Lines
- — — — - Bearing and Distance Undetermined

SCALE: 1" = 300'

Surveyors Affidavit: I, Milo E. Stefan, a Registered Land Surveyor in the State of Minnesota, RLS #12261, and at the request of William Leerssen, have surveyed and marked the bounds of said tract to the best of my abilities.

Milo E Stefan
Milo E. Stefan
RLS#12261

10/22/05
Dated

MILO E. STEFAN
LAND SURVEYOR
RLS
No. 12261
STATE OF MINNESOTA

RECEIVED
SW/NW SW/NE
NW/SE
DEC 12 2005
#1181 6-142-26
CASS COUNTY SURVEYOR