CERTIFICATE OF SURVEY

PART OF GOVERNMENT LOT 1,
SECTION 35, TOWNSHIP 142 NORTH, RANGE 31 WEST,
CASS COUNTY, MINNESOTA

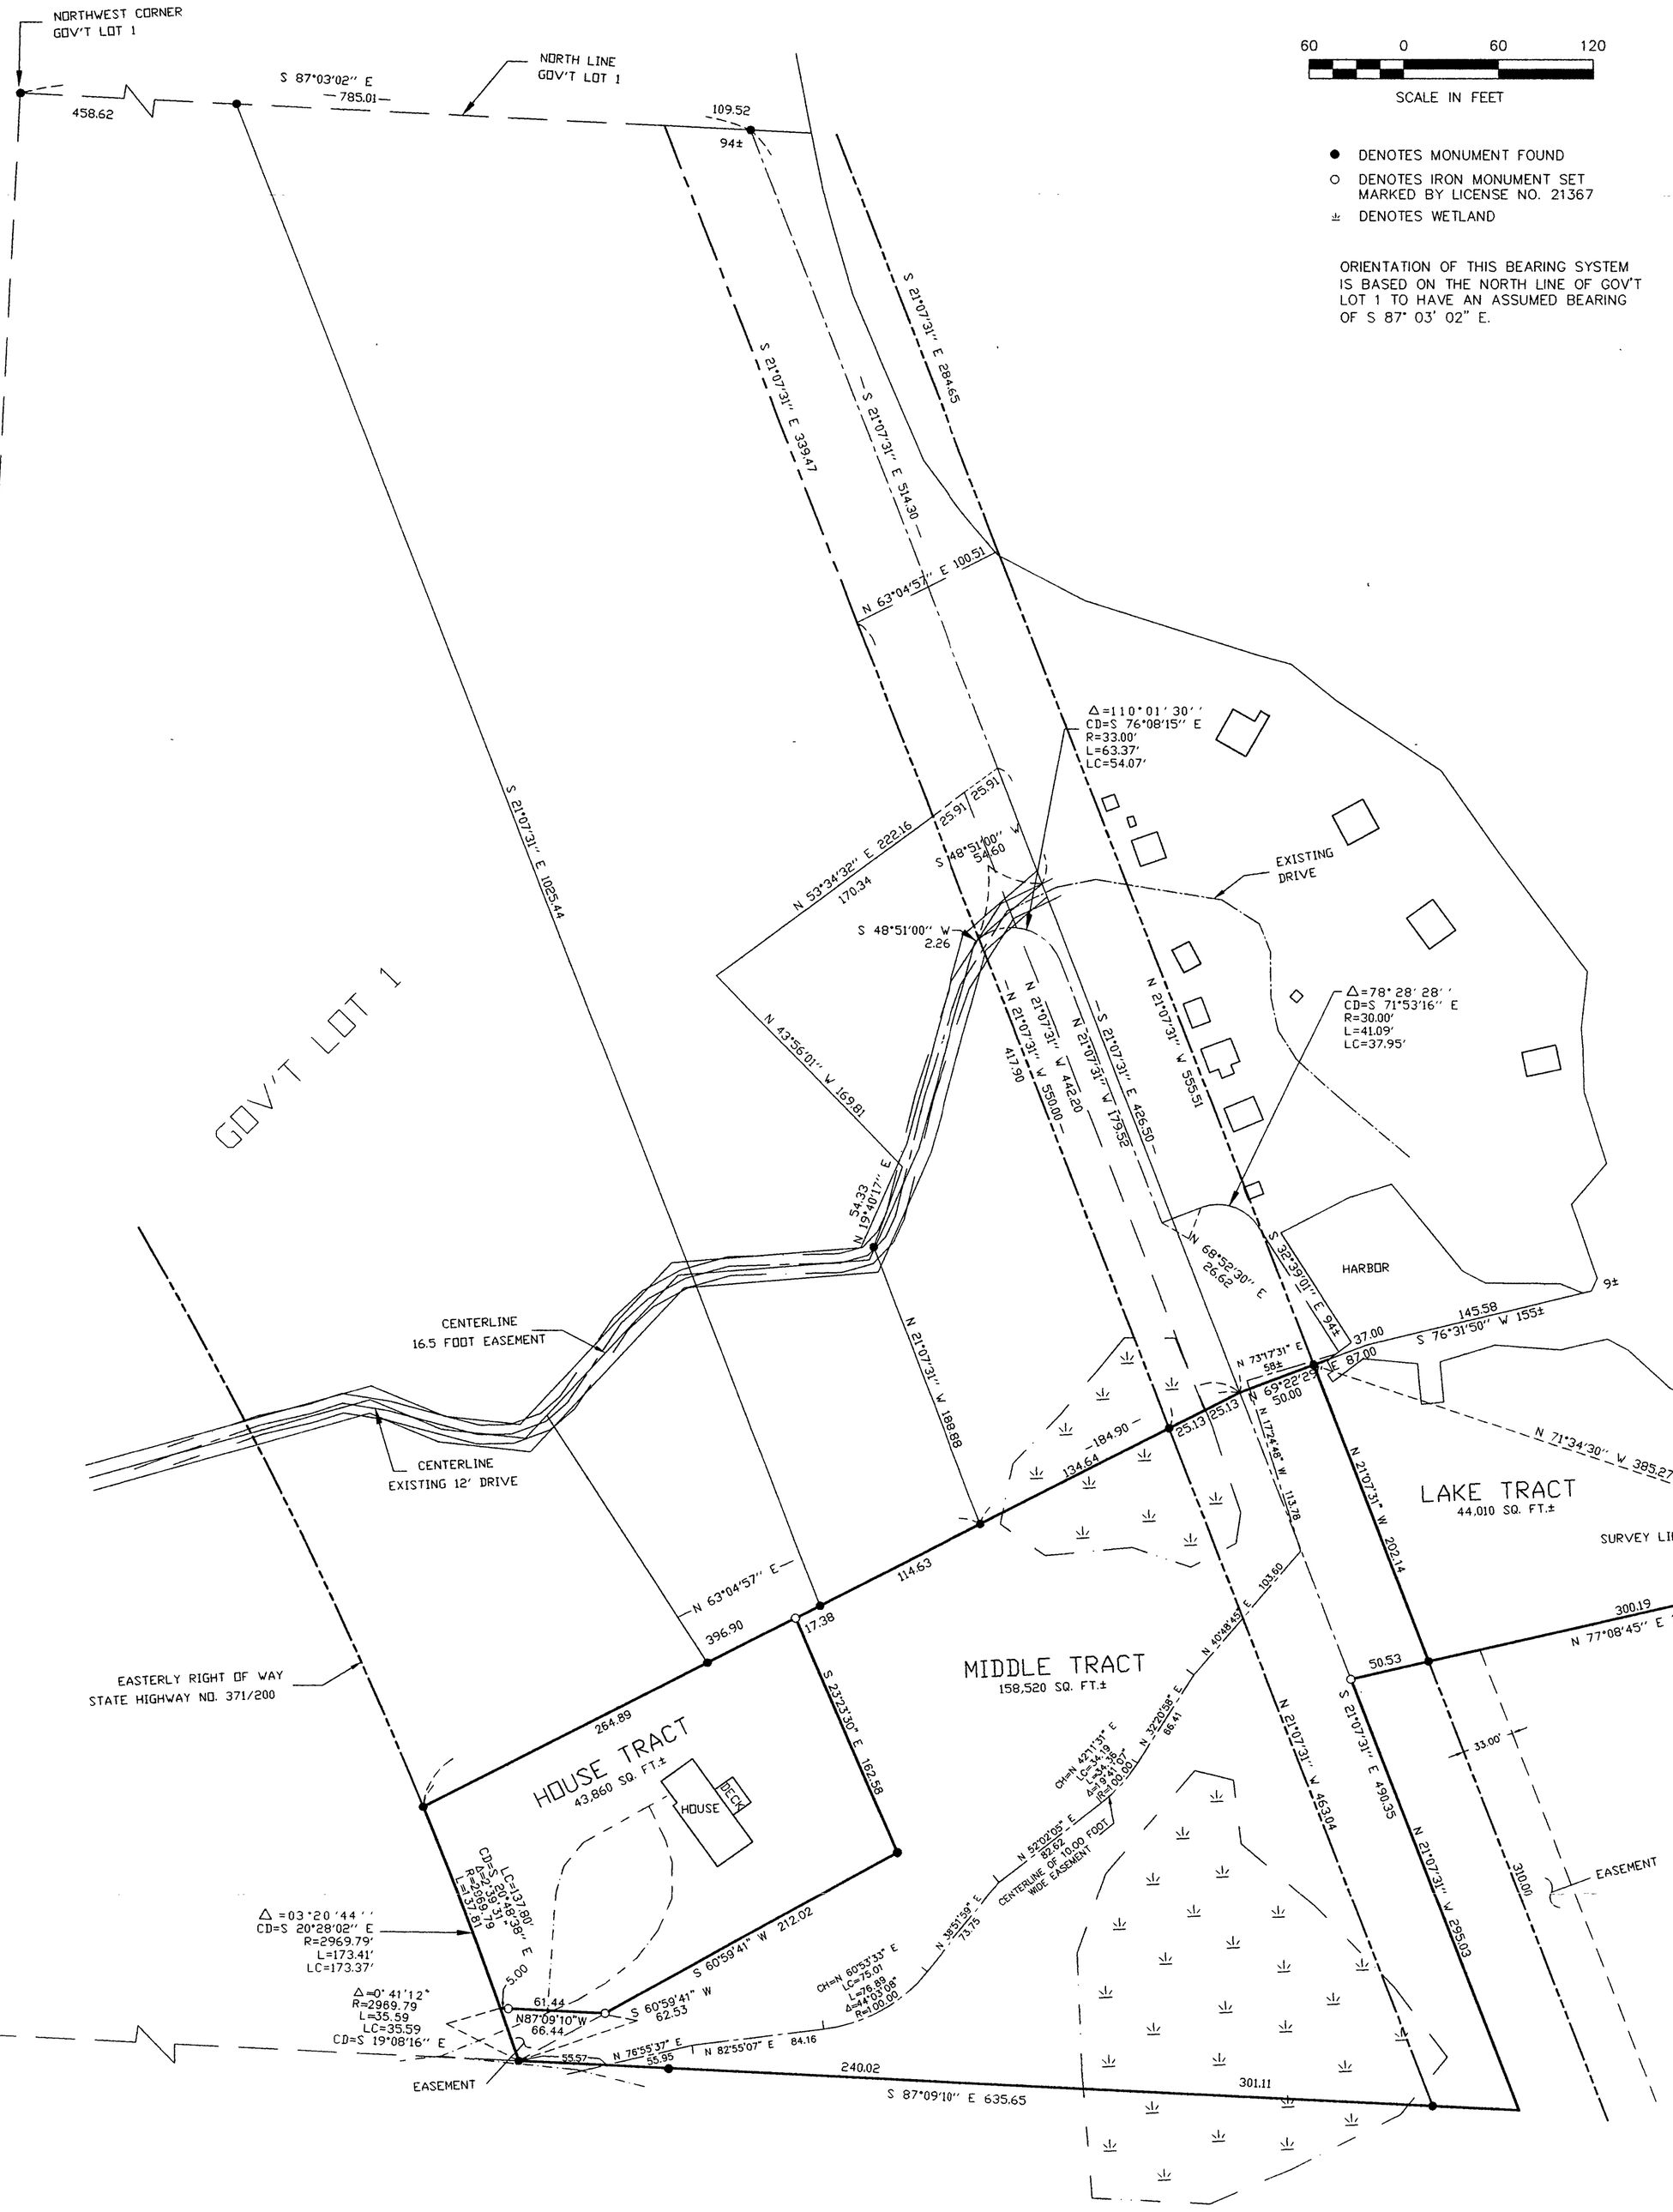

SHEET 1 OF 1	**CERTIFICATE OF SURVEY**	PROJ. MGR. TLF	COMPUTER: 002036-1	DATE: 12/7/00	REVISIONS: DATE 5/21/01 — DESCRIPTION: 10 FOOT EASEMENT — BY: TLF	I HEREBY CERTIFY THAT THIS SURVEY, PLAN, SPECIFICATION OR REPORT WAS PREPARED BY ME OR UNDER MY DIRECT SUPERVISION AND THAT I AM A DULY LICENSED ENGINEER OR LAND SURVEYOR UNDER THE LAWS OF THE STATE OF MINNESOTA.	**Landecker & Associates, Inc.** Engineering - Surveying - Planning
	D.W. JONES INC. PO BOX 340 WALKER, MN. 56484	CHECKED BY: TLF	FIELD BOOK: BOOK 158 PG. 24	SCALE: HORZ. 1"=60'		DATE 5/29/01 LIC. NO 21367	Walker, MN 56484 Phone: 218-547-1296 Fax: 218-547-2272
		DRAWN BY: DRG	FILE NO: 002036	VERT. NONE			