CERTIFICATE OF SURVEY

LOTS 27-32, BLOCK 21, ORIGINAL PLAT OF WALKER, SECTION 22, TOWNSHIP 142 NORTH, RANGE 31 WEST, CASS COUNTY, MINNESOTA

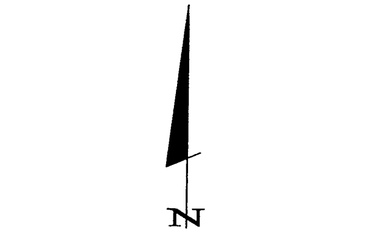

- ● DENOTES MONUMENT FOUND
- ⊕ DENOTES REBAR SET
- ⊗ DENOTES MAG NAIL SET
- ⊠ MARKED "X" ON RETAINING WALL

ORIENTATION OF THIS BEARING SYSTEM IS BASED ON THE SOUTH LINE OF BLOCK 21 TO HAVE AN ASSUMED BEARING OF S 89° 50' 29" W.

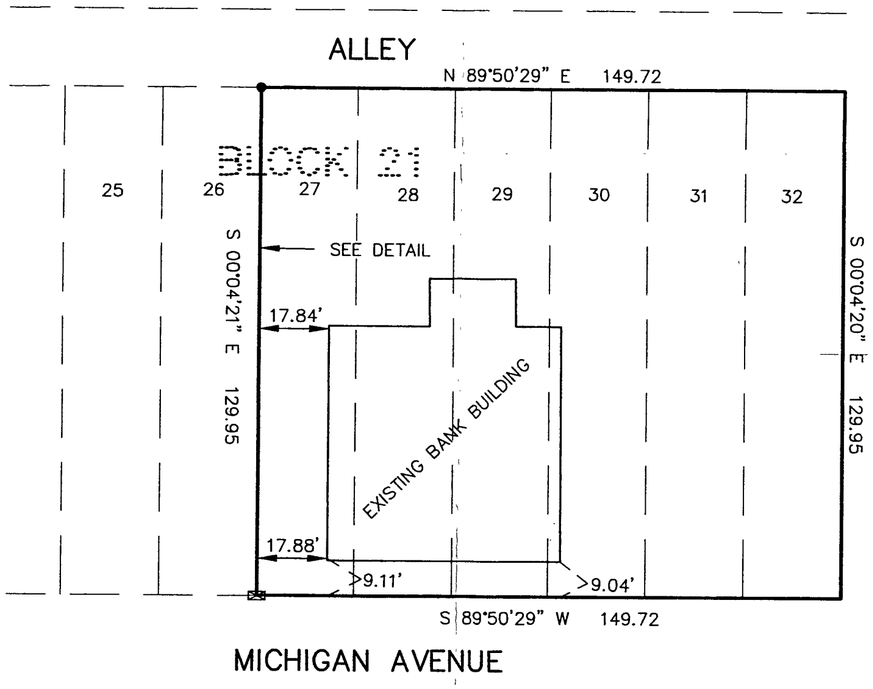

DETAIL

NOT TO SCALE

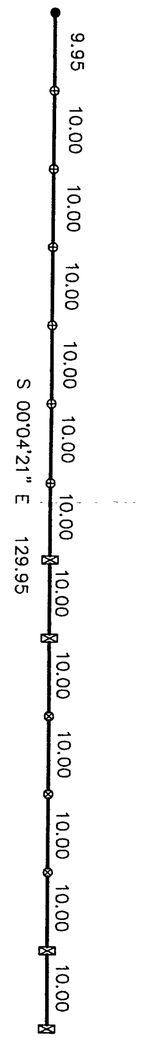

RECEIVED
JUN - 4 2001
COUNTY SURVEYOR
12220
20/42/31

Landecker & Associates, Inc.
Engineering · Surveying · Planning
Walker, MN 56484
Phone 1-218-547-1296 Fax 1-218-547-2272

I HEREBY CERTIFY THAT THIS SURVEY, PLAN, SPECIFICATION, OR REPORT WAS PREPARED BY ME OR UNDER MY DIRECT SUPERVISION AND THAT I AM A DULY LICENSED PROFESSIONAL ENGINEER OR LAND SURVEYOR UNDER THE LAWS OF THE STATE OF MINNESOTA.

Terry L. Freedman

DATE 6/4/01 TERRY L. FREEDMAN LIC. NO. 21367

REVISIONS		
DESCRIPTION	DATE	BY

DATE: 6/04/01
SCALE: HORZ. 1"=30' VERT. NONE
COMPUTER: 012117
FIELD BOOK: BOOK 171 PG. 3
FILE NO: 012117
PROJ. MGR. TLF
CHECKED BY: TLF
DRAWN BY: DRG

CERTIFICATE OF SURVEY

CENTENNIAL NATIONAL BANK
C/O LUANN LISSICK
12245 CROOKED LAKE ROAD NW
CASS LAKE, MN. 56633

SHEET 1 OF 1