CERTIFICATE OF SURVEY

PART OF GOVERNMENT LOT 2,
SECTION 10, TOWNSHIP 140 NORTH, RANGE 31 WEST,
CASS COUNTY, MINNESOTA

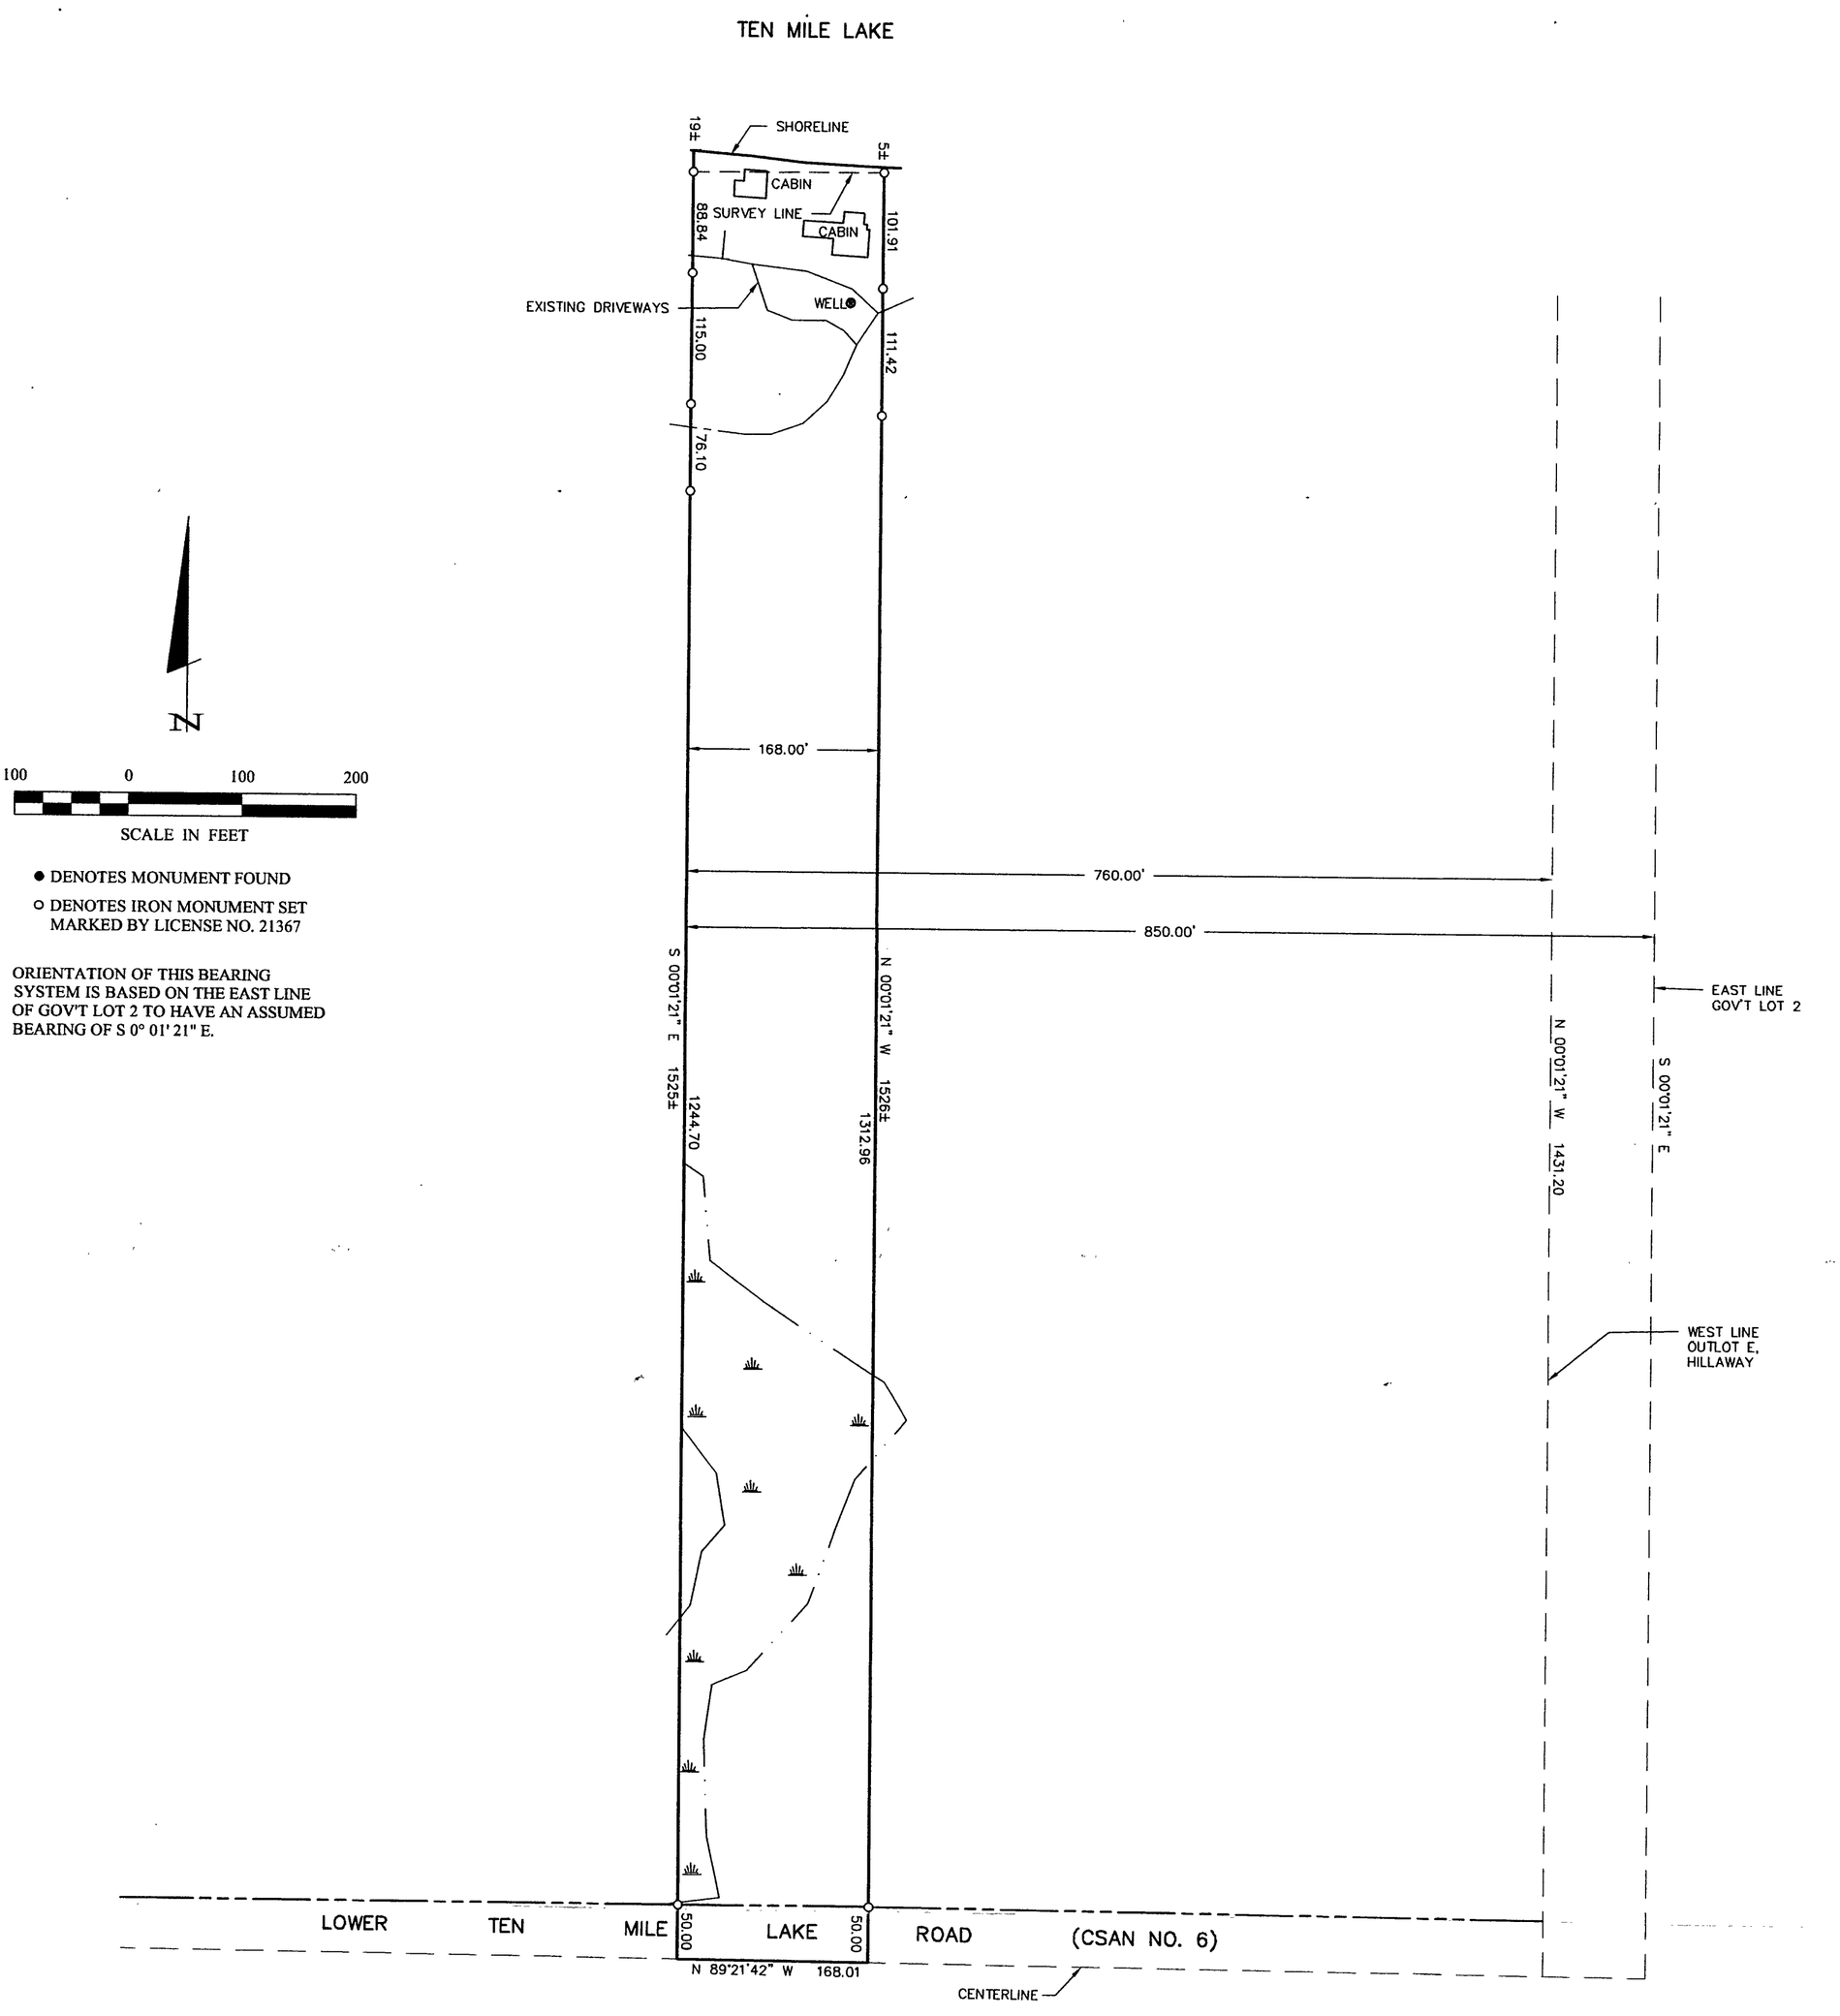

● DENOTES MONUMENT FOUND

○ DENOTES IRON MONUMENT SET MARKED BY LICENSE NO. 21367

ORIENTATION OF THIS BEARING SYSTEM IS BASED ON THE EAST LINE OF GOV'T LOT 2 TO HAVE AN ASSUMED BEARING OF S 0° 01' 21" E.

RECEIVED
#1272
AUG 27 2001
GL 2 10/140/31
COUNTY SURVEYOR

SHEET 1 OF 1

CERTIFICATE OF SURVEY	PROJ. MGR. DRG	COMPUTER: 012134	DATE: 8/22/01	
DONALD DAHLSTROM 1314 MT. CURVE AVE. MINNEAPOLIS, MN. 55403	CHECKED BY: TLF	FIELD BOOK: BOOK 173 PG. 14	SCALE: HORZ. 1"=100'	
	DRAWN BY: DRG	FILE NO: 012134	VERT. NONE	

REVISIONS		
DATE	DESCRIPTION	BY

I HEREBY CERTIFY THAT THIS SURVEY, PLAN, SPECIFICATION, OR REPORT WAS PREPARED BY ME OR UNDER MY DIRECT SUPERVISION AND THAT I AM A DULY LICENSED PROFESSIONAL ENGINEER OR LAND SURVEYOR UNDER THE LAWS OF THE STATE OF MINNESOTA.

TERRY L. FREEMAN
DATE 8/22/01 LIC. NO. 21367

Landecker & Associates, Inc.
Engineering · Surveying · Planning
Walker, MN 56484
Phone: 1-218-547-1296 Fax: 1-218-547-2272