CERTIFICATE OF SURVEY

PART OF NORTHWEST QUARTER OF SOUTHWEST QUARTER,
SECTION 20, TOWNSHIP 140 NORTH, RANGE 30 WEST
CASS COUNTY, MINNESOTA

Light color print

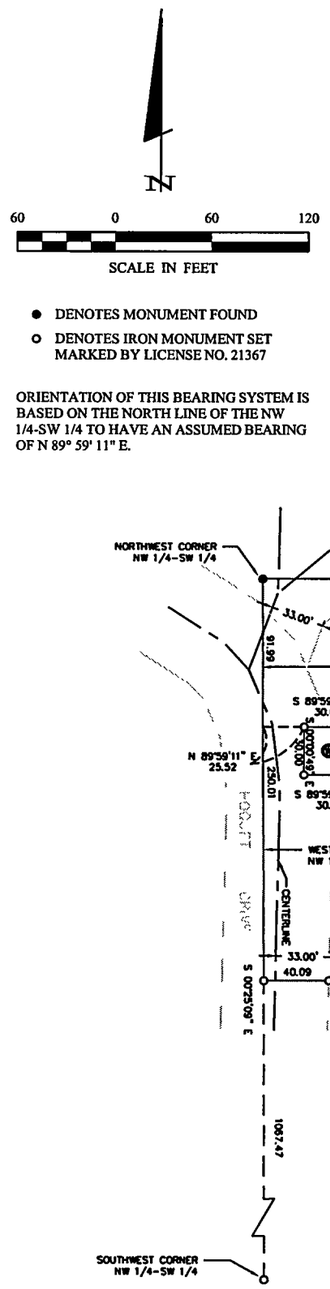

Bakkenketes, Inc.
Engineering & Surveying & Planning
Walker, MN 56484
Phone: 1-218-547-1296 Fax: 1-218-547-2272

I HEREBY CERTIFY THAT THIS SURVEY, PLAN, SPECIFICATION, OR REPORT WAS PREPARED BY ME OR UNDER MY DIRECT SUPERVISION AND THAT I AM A DULY LICENSED PROFESSIONAL ENGINEER UNDER THE LAWS OF THE STATE OF MINNESOTA.

TERRY L. FREEMAN

DATE _____ LIC. NO. _____

REVISIONS		
DATE	DESCRIPTION	BY

DATE:	
SCALE:	HORIZ. 1"=60'
	VERT. NONE

PROJ. MGR.	DRG
CHECKED BY:	TLF
DRAWN BY:	DRG
COMPUTER:	012176
FIELD BOOK:	BOOK 174 PG. 71
FILE NO:	012176

CERTIFICATE OF SURVEY

GREAT RIVER ENERGY
C/O PAT CAIRNS
PO BOX 800
ELK RIVER, MN 55330-0800

SHEET 1 OF 1