CERTIFICATE OF SURVEY

PART OF GOVERNMENT LOT 2, SECTION 14, TOWNSHIP 142 NORTH, RANGE 26 WEST, CASS COUNTY, MINNESOTA

RECEIVED
#1458
FEB - 7 2002
GL 2 14/142/26
COUNTY SURVEYOR

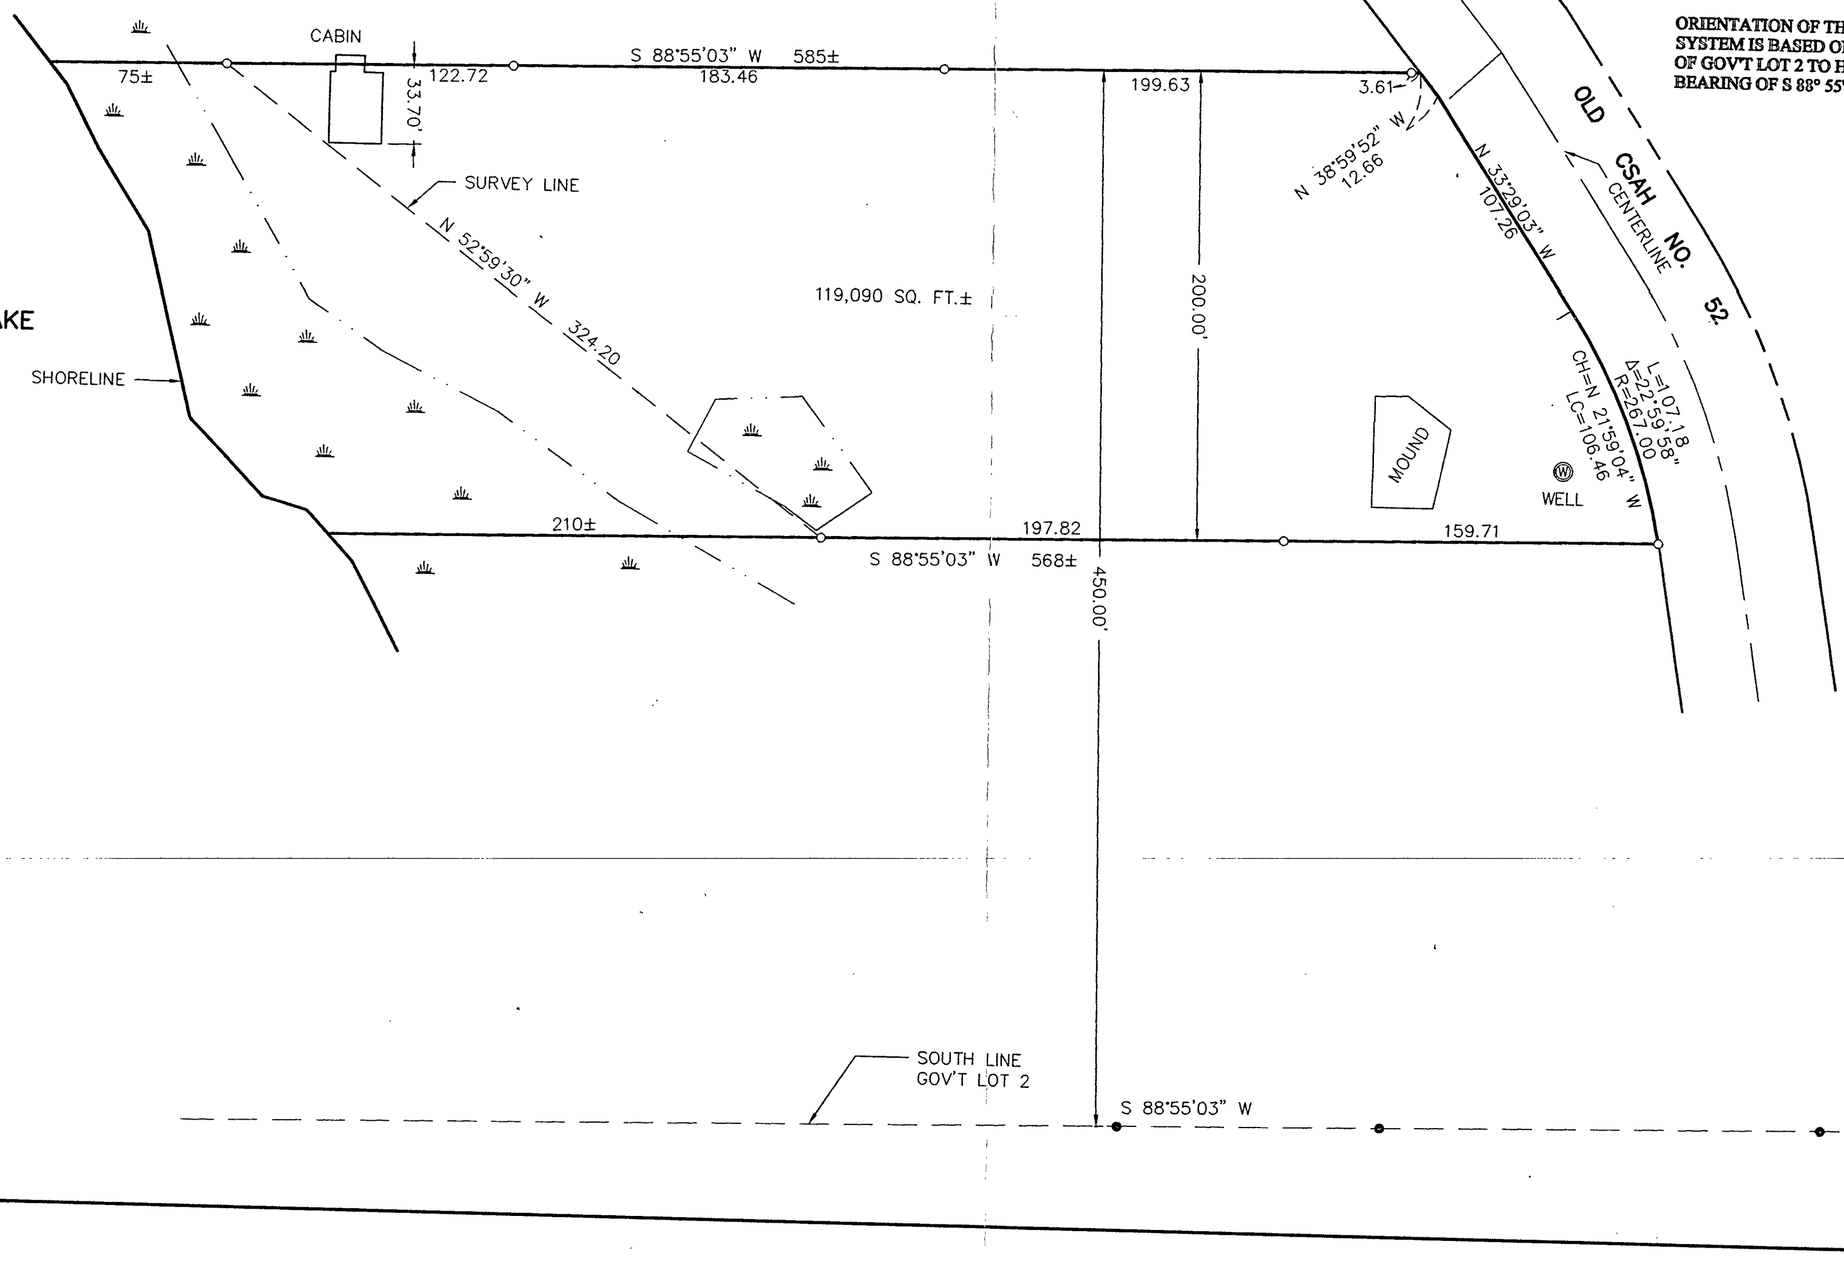

N

50 0 50 100

SCALE IN FEET

- ● DENOTES MONUMENT FOUND
- ○ DENOTES IRON MONUMENT SET MARKED BY LICENSE NO. 21367
- DENOTES WETLAND

ORIENTATION OF THIS BEARING SYSTEM IS BASED ON THE SOUTH LINE OF GOV'T LOT 2 TO HAVE AN ASSUMED BEARING OF S 88° 55' 03" W.

Landecker & Associates, Inc.
Engineering • Surveying • Planning
Walker, MN 56484
Phone 1218-547-1295 Fax 1218-547-2173

I HEREBY CERTIFY THAT THIS SURVEY, PLAN, SPECIFICATION, OR REPORT WAS PREPARED BY ME OR UNDER MY DIRECT SUPERVISION AND THAT I AM A DULY LICENSED PROFESSIONAL ENGINEER AND LAND SURVEYOR UNDER THE LAWS OF THE STATE OF MINNESOTA.

Terry L. Freeman
1/30/02
TERRY L. FREEMAN LIC. NO. 21367
DATE

REVISIONS		
DESCRIPTION	DATE	BY

DATE: 1/30/02
SCALE: HORZ. 1"=50' VERT. NONE
COMPUTER: 012246
FIELD BOOK: BOOK 178 PG. 1
FILE NO: 012246
PROJ. MGR. DRG
CHECKED BY: TLF
DRAWN BY: DRG

CERTIFICATE OF SURVEY
BARBARA CONDIT
20103 CEDAR LAKE TRAIL
MORRISTOWN, MN. 55052

SHEET 1 OF 1