CERTIFICATE OF SURVEY

PART OF GOVERNMENT LOT 7, SECTION 22, TOWNSHIP 139 NORTH, RANGE 30 WEST, CASS COUNTY, MINNESOTA

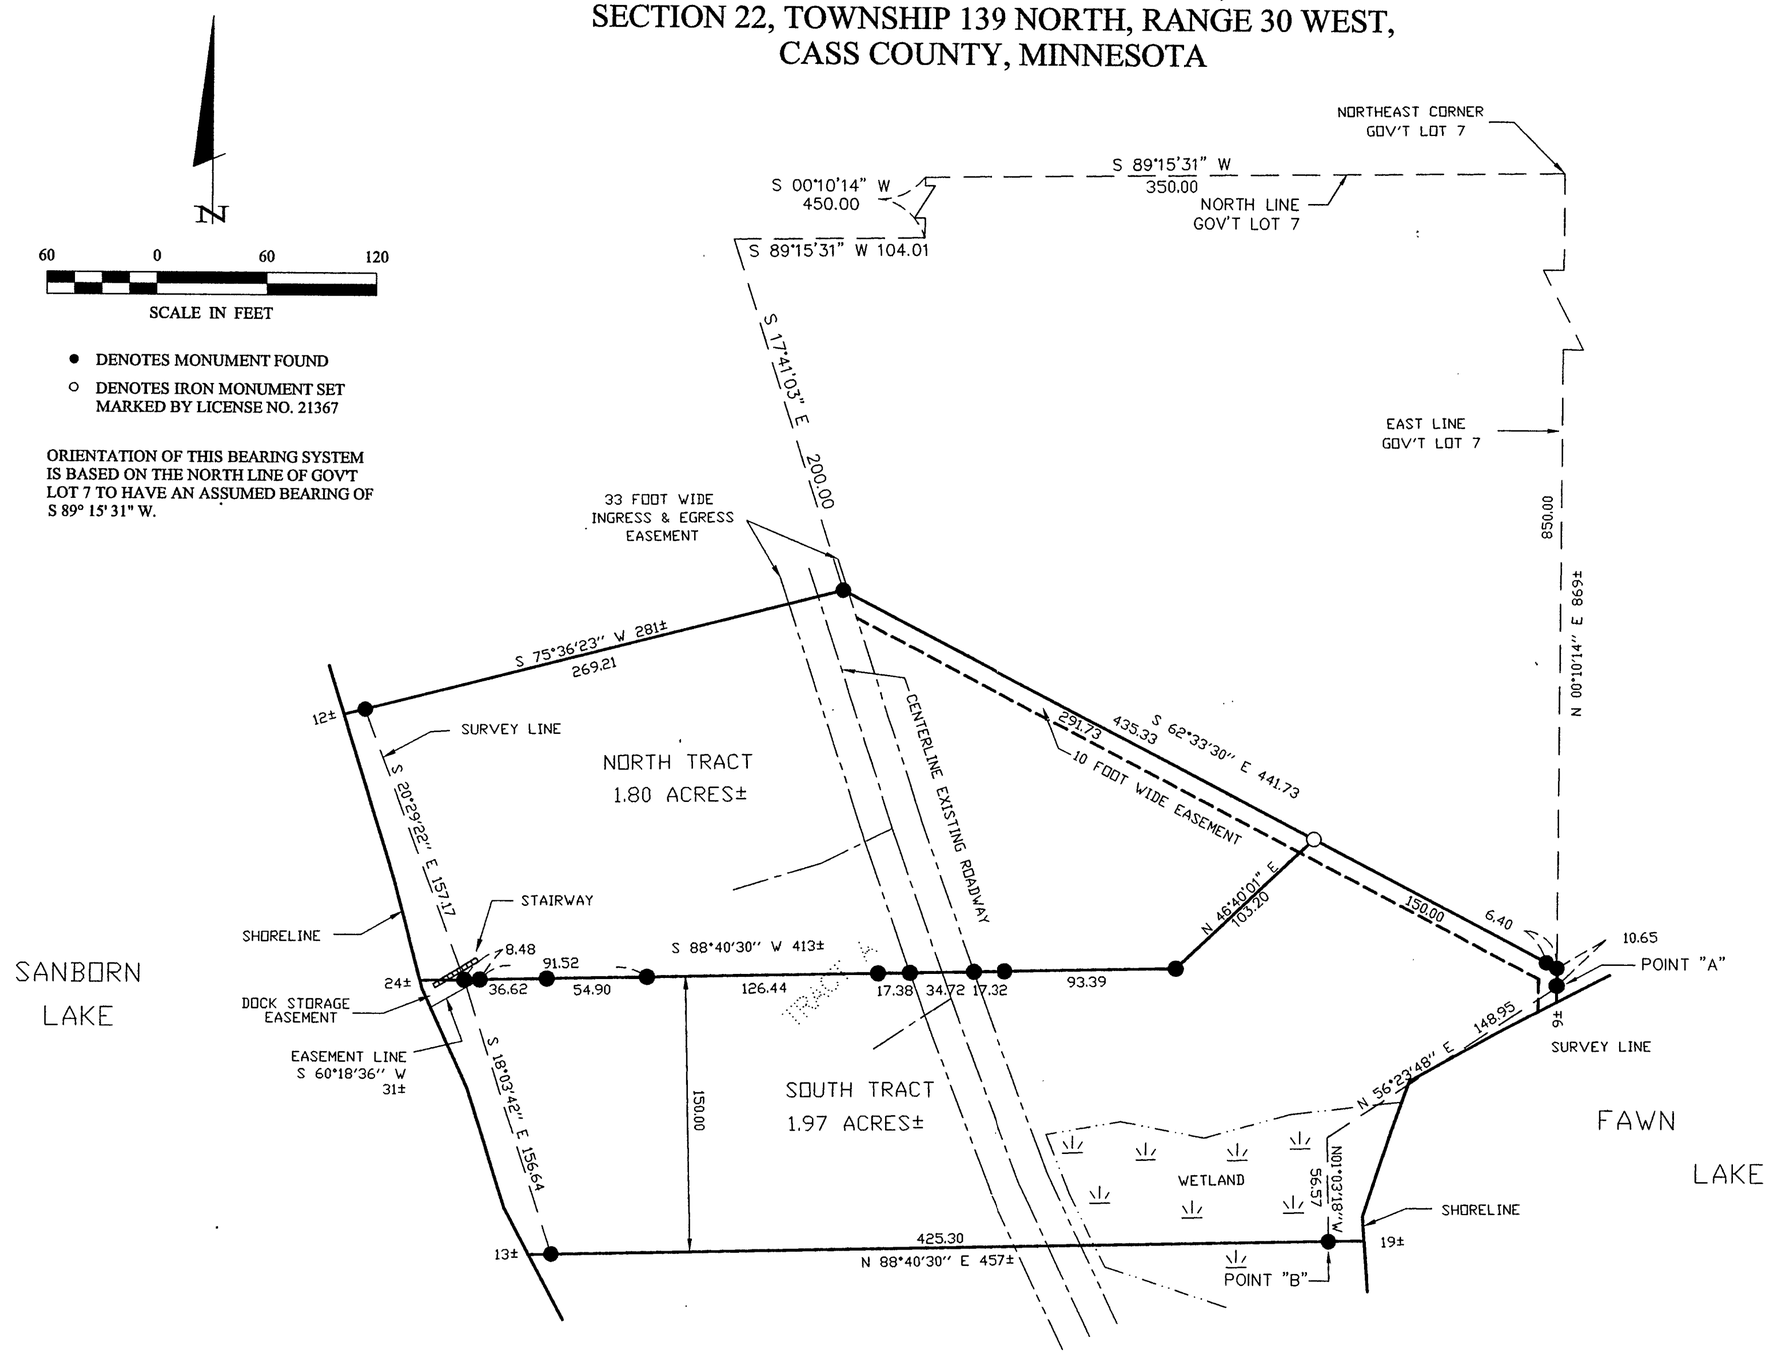

Landecker & Associates, Inc.
Engineering · Surveying · Planning
Walker, MN 56484
Phone: 1-218-547-1296 Fax: 1-218-547-2272

I, HEREBY CERTIFY THAT THIS SURVEY, PLAN, SPECIFICATION, OR REPORT WAS PREPARED BY ME OR UNDER MY DIRECT SUPERVISION AND THAT I AM A DULY LICENSED PROFESSIONAL ENGINEER AND LAND SURVEYOR UNDER THE LAWS OF THE STATE OF MINNESOTA.

TERRY L. FREEMAN

DATE 8/4/02 LIC. NO. 21367

REVISIONS		
DATE	DESCRIPTION	BY

DATE:	8/4/02
SCALE: HORZ.	1"=60'
VERT.	NONE
COMPUTER:	022014
FIELD BOOK: BOOK	PG.
FILE NO:	022014
PROJ. MGR.	TLF
CHECKED BY:	TLF
DRAWN BY:	DRG

CERTIFICATE OF SURVEY

DAVID BLEYHL
540 8TH STREET
ELK RIVER, MN. 55330

SHEET 1 OF 1