CERTIFICATE OF SURVEY

PART OF THE NORTHWEST QUARTER OF NORTHEAST QUARTER,
SECTION 17, TOWNSHIP 142 NORTH, RANGE 31 WEST,
CASS COUNTY, MINNESOTA

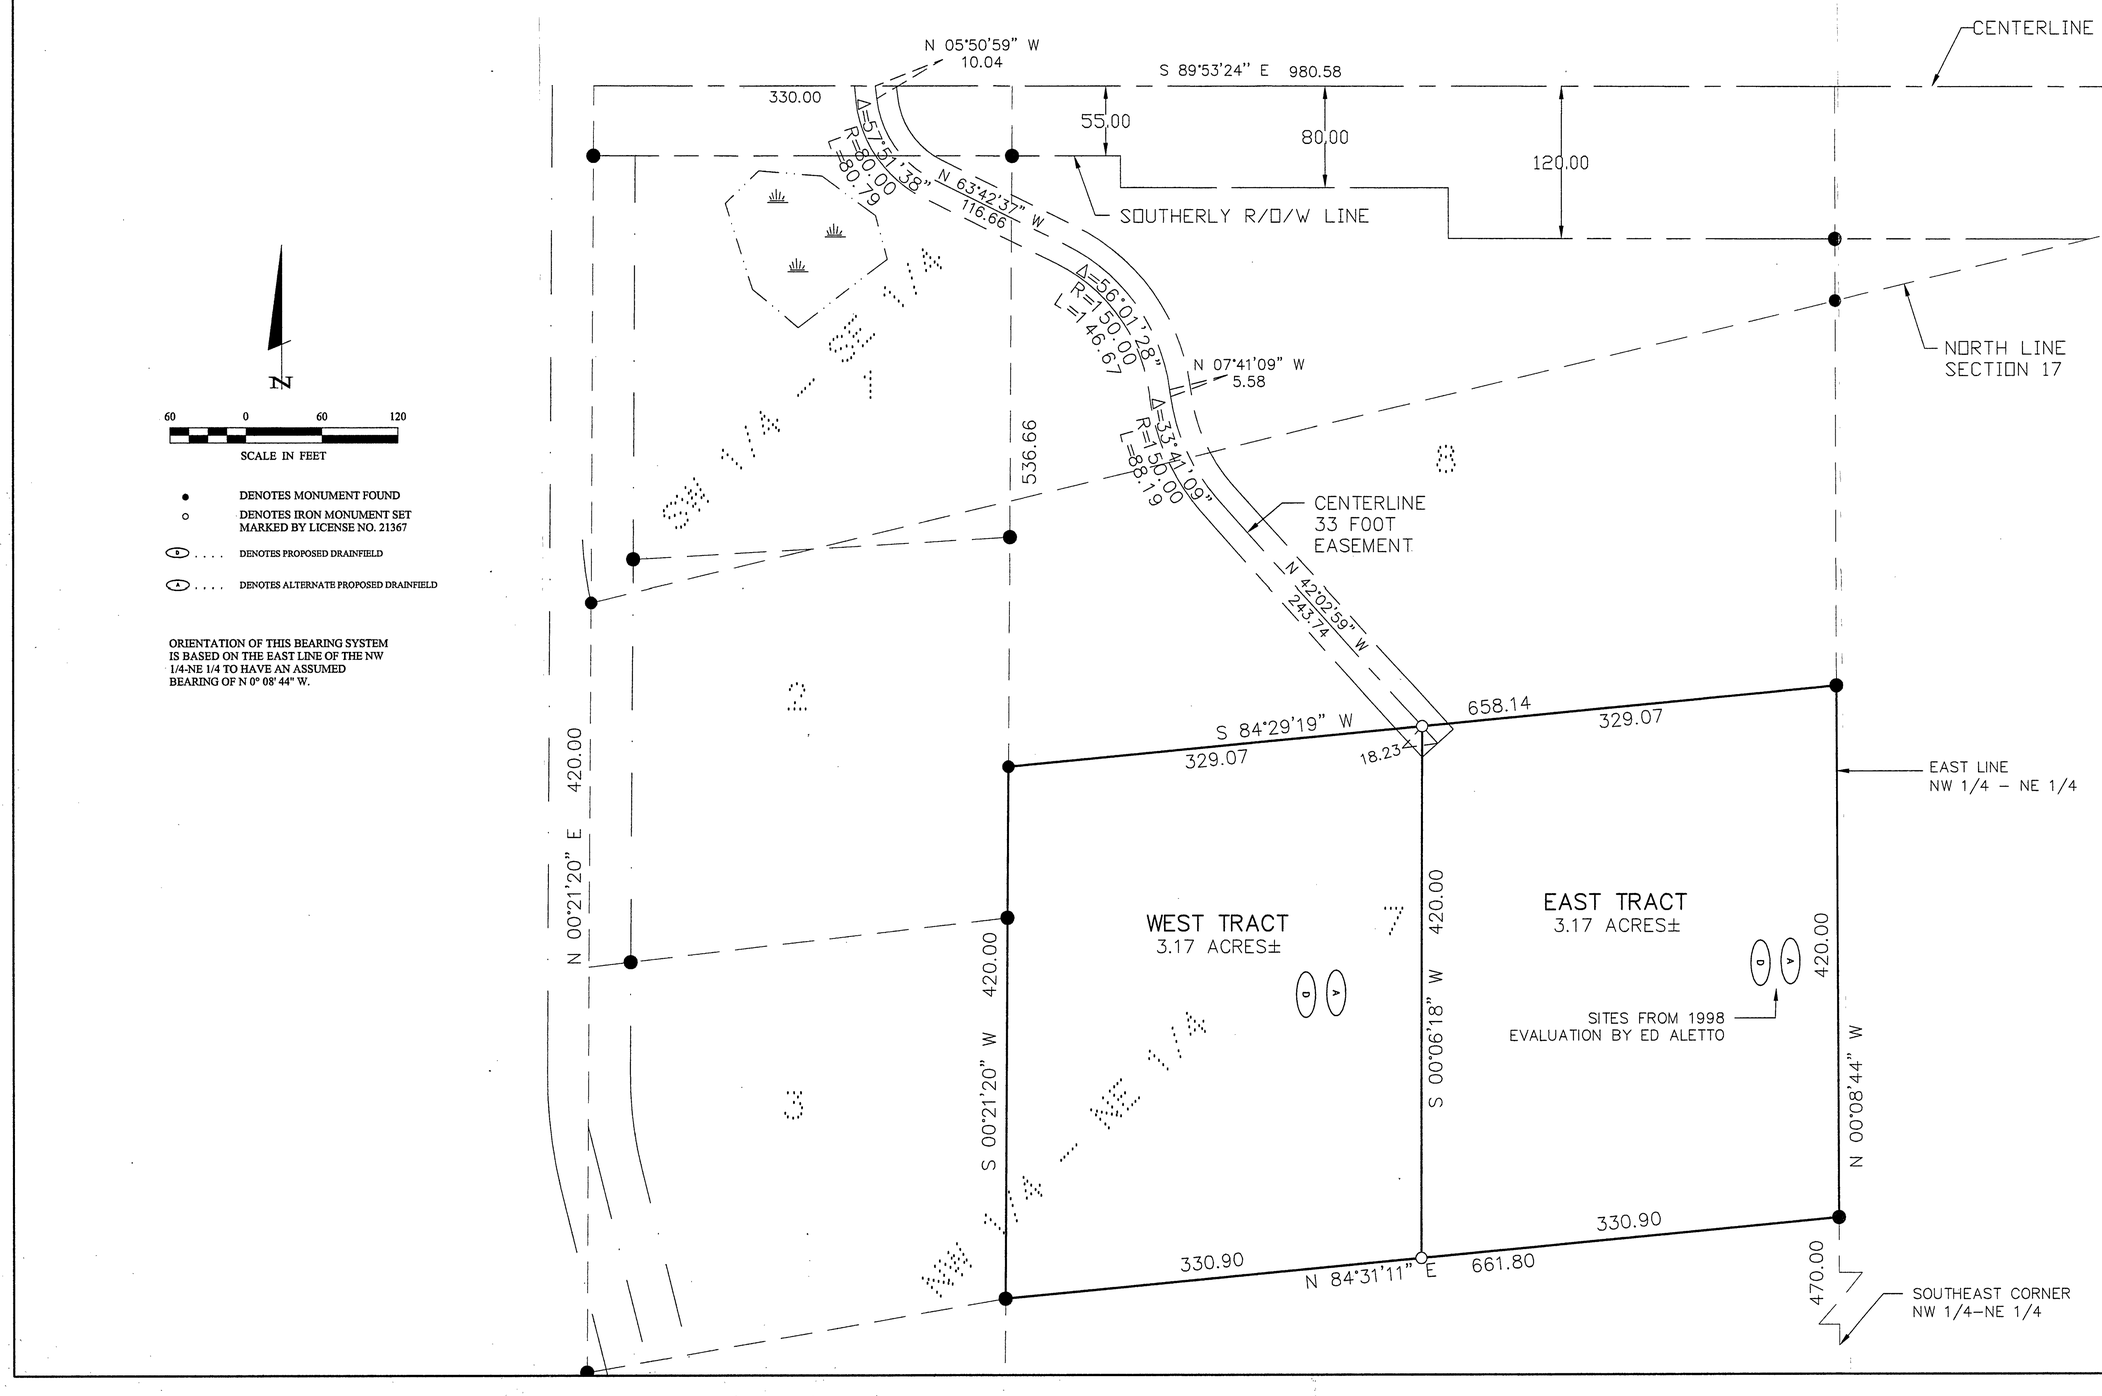

RECEIVED
#1543
MAY - 1 2002
COUNTY SURVEYOR

N

60 0 60 120

SCALE IN FEET

- ● DENOTES MONUMENT FOUND
- ○ DENOTES IRON MONUMENT SET MARKED BY LICENSE NO. 21367
- (D) .... DENOTES PROPOSED DRAINFIELD
- (A) .... DENOTES ALTERNATE PROPOSED DRAINFIELD

ORIENTATION OF THIS BEARING SYSTEM IS BASED ON THE EAST LINE OF THE NW 1/4-NE 1/4 TO HAVE AN ASSUMED BEARING OF N 0° 08' 44" W.

Landecker & Associates, Inc.
Engineering · Surveying · Planning
Walker, MN 56484
Phone: 1-218-547-1356 Fax: 1-218-547-2272

I HEREBY CERTIFY THAT THIS SURVEY, PLAN, SPECIFICATION, OR REPORT WAS PREPARED BY ME OR UNDER MY DIRECT SUPERVISION AND THAT I AM A DULY LICENSED PROFESSIONAL ENGINEER AND LAND SURVEYOR UNDER THE LAWS OF THE STATE OF MINNESOTA.

TERRY L. FREEMAN LIC. NO. 21367

DATE 4/25/02

REVISIONS		
DATE	DESCRIPTION	BY

DATE: 4/25/02
SCALE: HORZ. 1"=60'
VERT. NONE

PROJ. MGR.	TLF
CHECKED BY:	TLF
DRAWN BY:	DRG
COMPUTER:	022055
FIELD BOOK:	BOOK 180 PG. 37
FILE NO:	022055

CERTIFICATE OF SURVEY

REGGIE THEIL
PO BOX 756
WALKER, MN. 56484

SHEET 1 OF 1