CERTIFICATE OF SURVEY

PART OF GOVERNMENT LOT 1, SECTION 8, AND PART OF GOVERNMENT LOT 10, SECTION 5, TOWNSHIP 140 NORTH, RANGE 30 WEST, CASS COUNTY, MINNESOTA

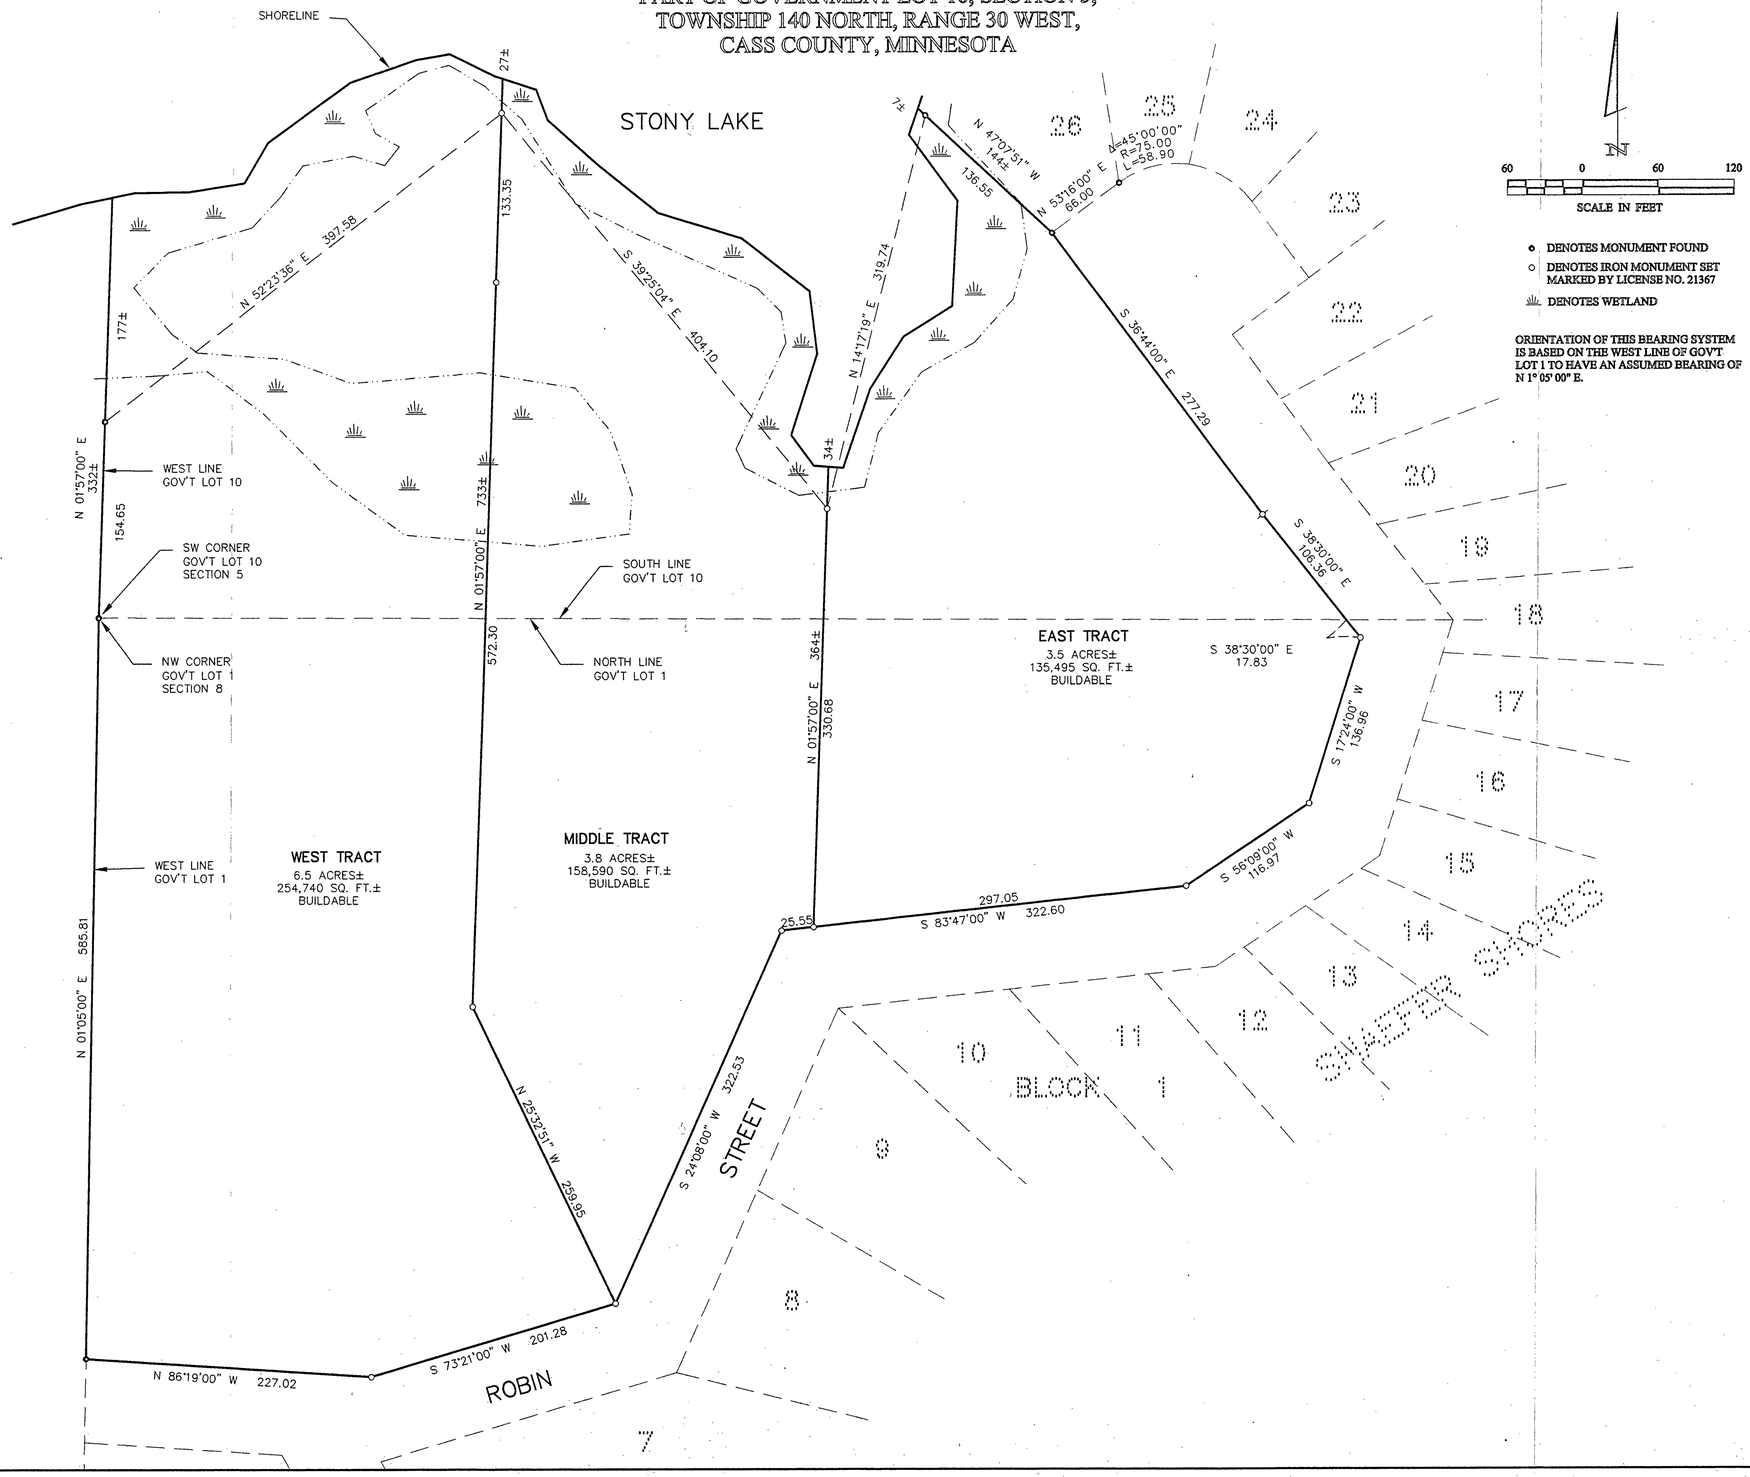

- DENOTES MONUMENT FOUND
- DENOTES IRON MONUMENT SET MARKED BY LICENSE NO. 21367
- DENOTES WETLAND

ORIENTATION OF THIS BEARING SYSTEM IS BASED ON THE WEST LINE OF GOV'T LOT 1 TO HAVE AN ASSUMED BEARING OF N 1° 05' 00" E.

RECEIVED
#1617
JUL 19 2002
$ # 8/140/30
COUNTY SURVEYOR

I HEREBY CERTIFY THAT THIS SURVEY, PLAN, SPECIFICATION, OR REPORT WAS PREPARED BY ME OR UNDER MY DIRECT SUPERVISION AND THAT I AM A DULY LICENSED PROFESSIONAL ENGINEER AND SURVEYOR UNDER THE LAWS OF THE STATE OF MINNESOTA.

TERRY L. FREEMAN
LIC. NO. 21367
DATE 7/11/02

REVISIONS

DATE	DESCRIPTION	BY

Landpieker & Associates, Inc.
Engineering · Surveying · Planning
Walker, MN 56484
Phone 1-218-547-1256 Fax 1-218-547-2272

CERTIFICATE OF SURVEY
JONATHAN H. CLARINE
21644 EVANS TRAIL
FARIBAULT, MN. 55221

DATE:	7/11/02
SCALE: HORZ.	1"=60'
VERT.	NONE
COMPUTER:	022080
FIELD BOOK:	BOOK 180 PG. 2
FILE NO:	022080
PROJ. MGR.	DRG
CHECKED BY:	TLF
DRAWN BY:	DRG

SHEET 1 OF 1