CERTIFICATE OF SURVEY

PART OF THE NORTHEAST QUARTER OF THE SOUTHWEST QUARTER, SECTION 14, TOWNSHIP 141 NORTH, RANGE 26 WEST, CASS COUNTY, MINNESOTA

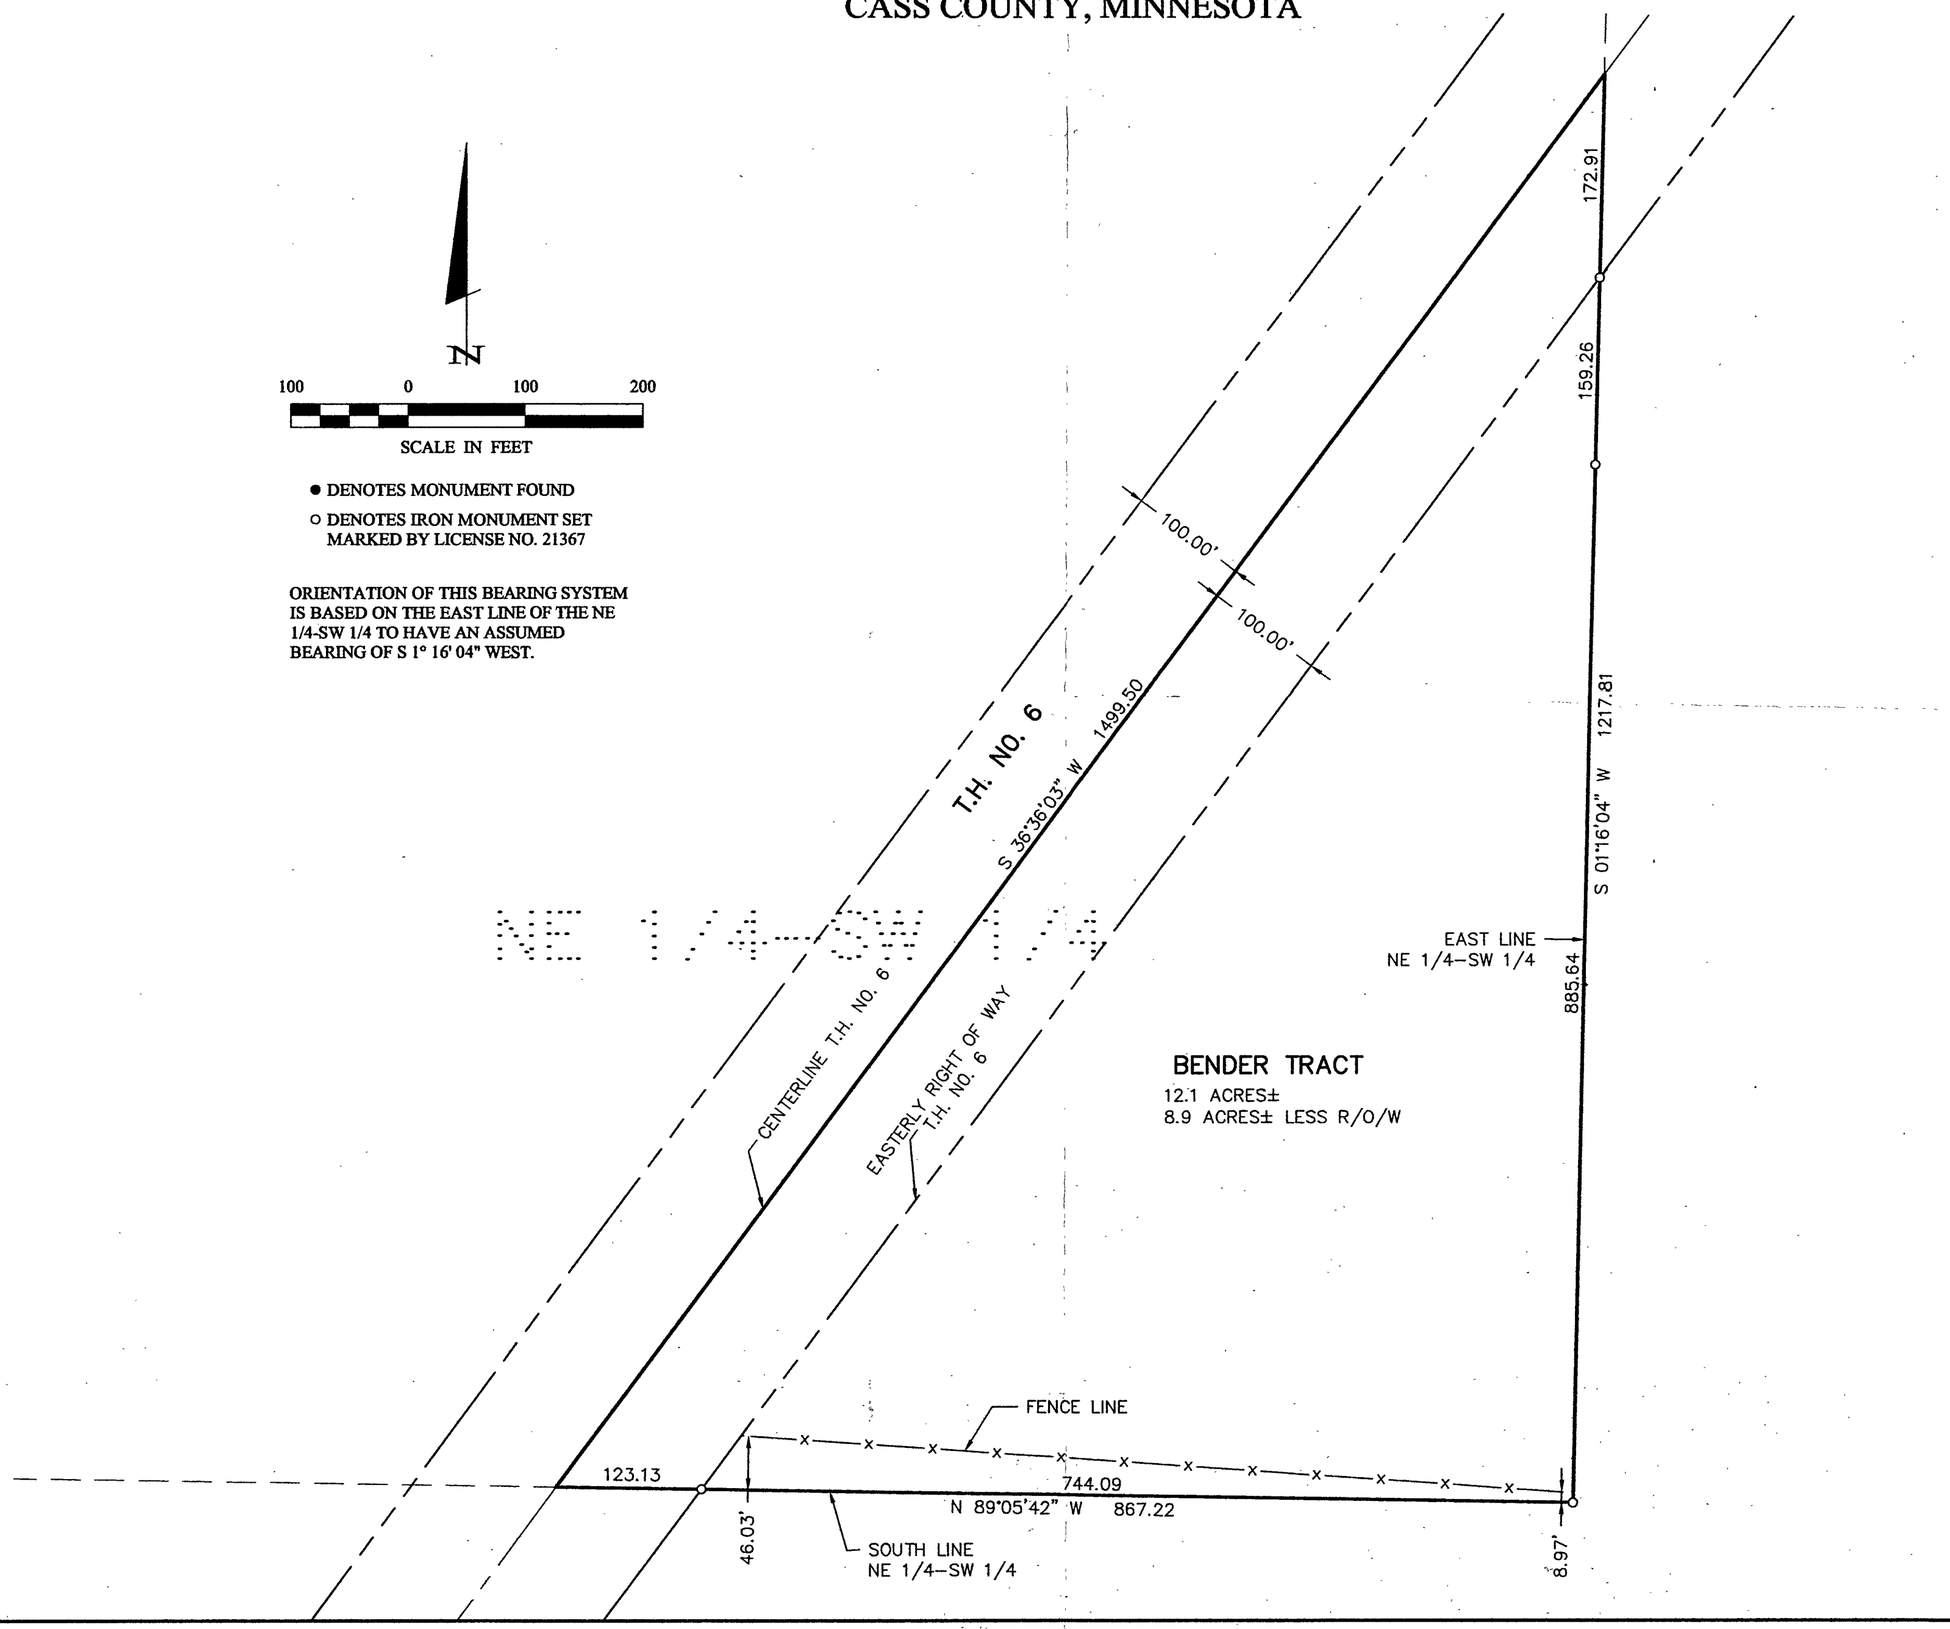

RECEIVED
#1643
AUG 20 2002
NE/SW 14/141/26
COUNTY SURVEYOR

Landecker & Associates, Inc.
Engineering · Surveying · Planning
Walker, MN 56484
Phone: 1-218-547-1296 Fax: 1-218-547-2272

I HEREBY CERTIFY THAT THIS SURVEY, PLAN, SPECIFICATION, OR REPORT WAS PREPARED BY ME OR UNDER MY DIRECT SUPERVISION AND THAT I AM A DULY LICENSED PROFESSIONAL ENGINEER OR LAND SURVEYOR UNDER THE LAWS OF THE STATE OF MINNESOTA.
TERRY L. FREEMAN
DATE 8/16/02 LIC. NO. 21367

REVISIONS		
DATE	DESCRIPTION	BY

DATE: 8/16/02
SCALE: HORZ. 1"=100'
VERT. NONE

COMPUTER: 022064
FIELD BOOK: BOOK 182 PG. 63
FILE NO: 022064

PROJ. MGR. TLF
CHECKED BY: TLF
DRAWN BY: DRG

CERTIFICATE OF SURVEY
JOHN BENDER
PO BOX 164
BECKER, MN. 55308

SHEET 1 OF 1