CERTIFICATE OF SURVEY

PART OF GOVERNMENT LOTS 1 & 2, SECTION 16, TOWNSHIP 142 NORTH, RANGE 31 WEST, CASS COUNTY, MINNESOTA

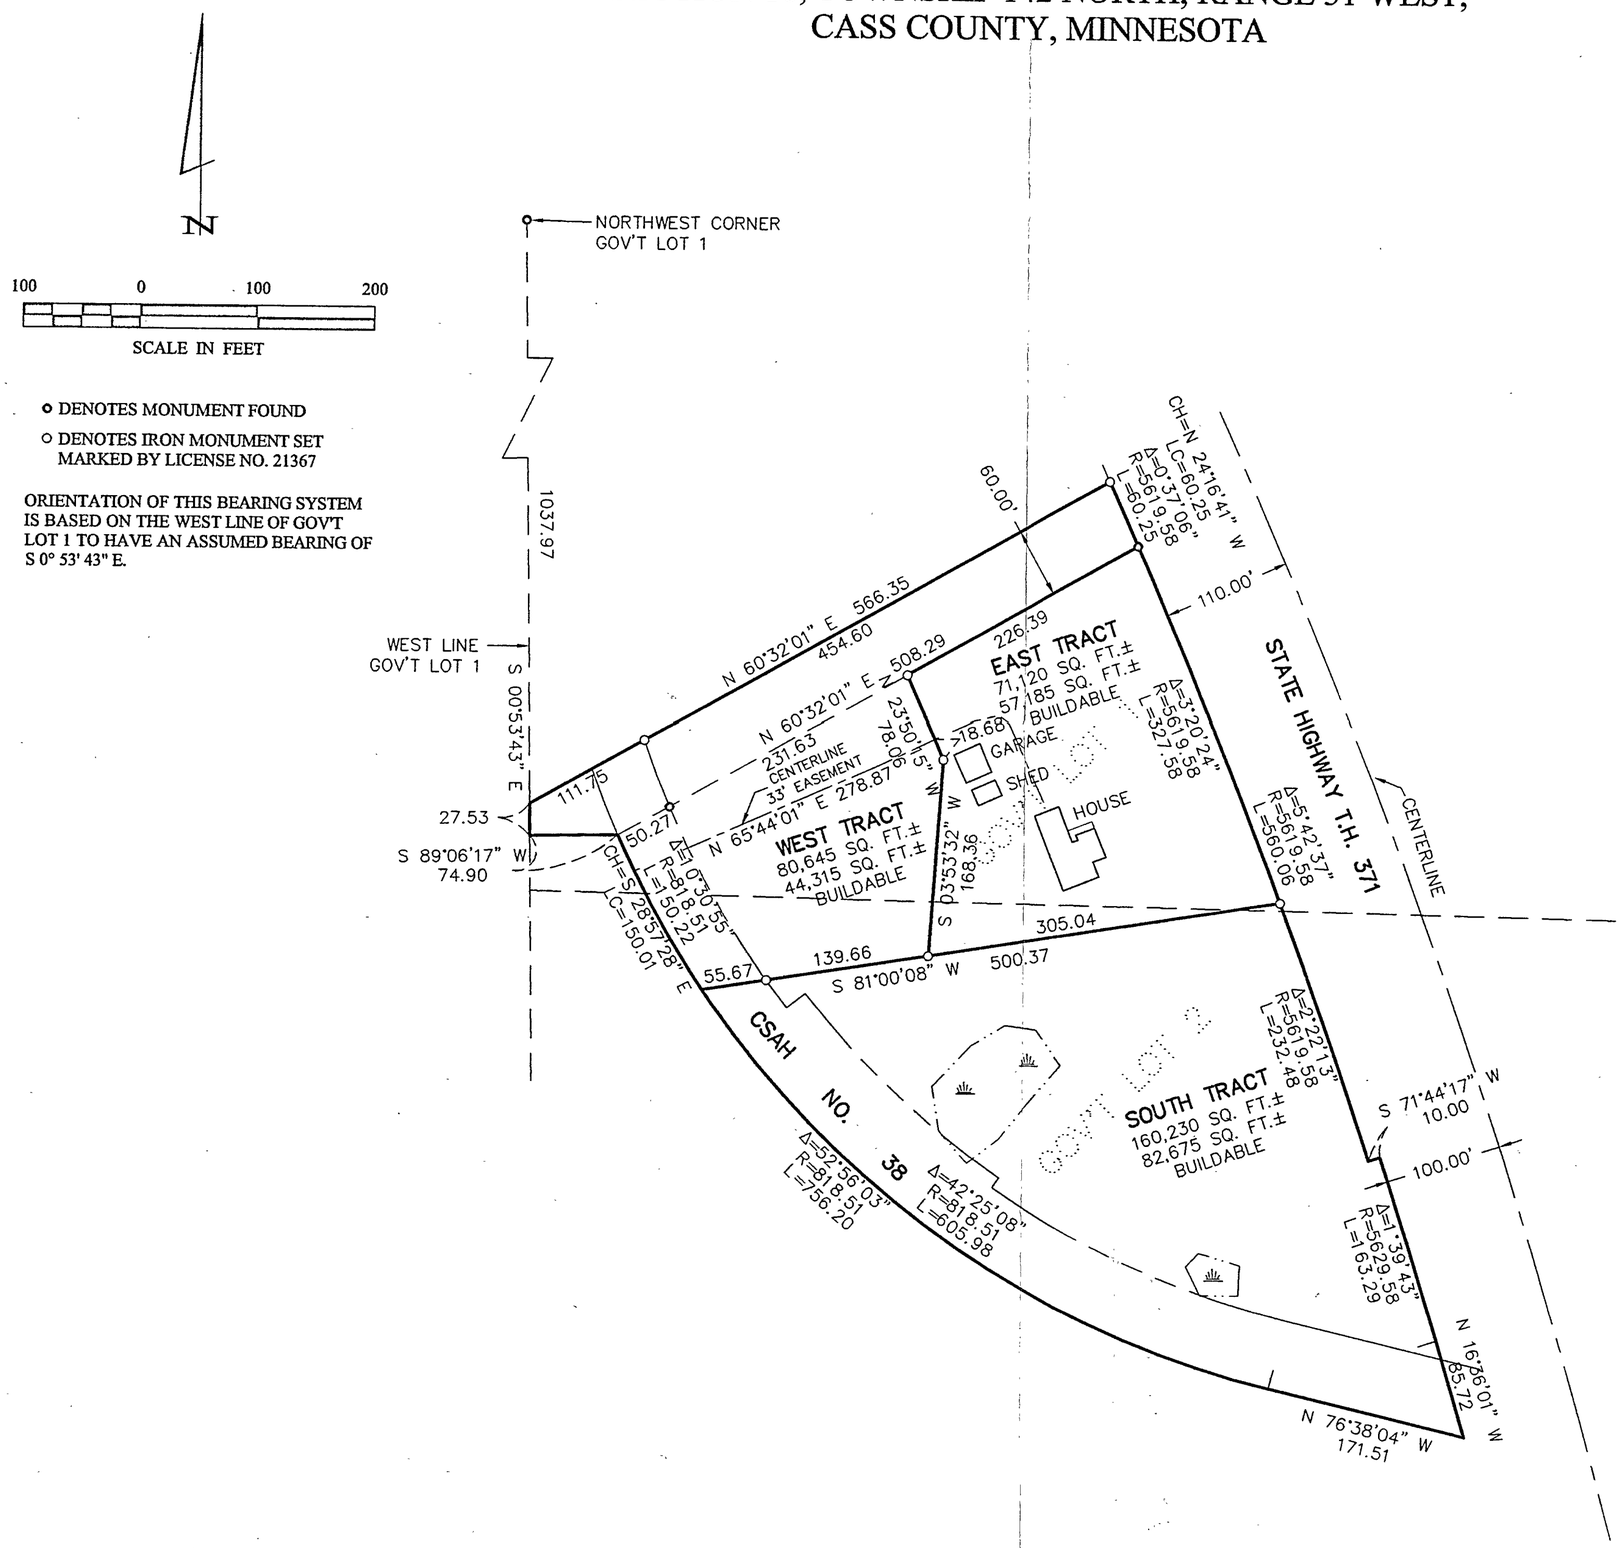

- o DENOTES MONUMENT FOUND
- o DENOTES IRON MONUMENT SET MARKED BY LICENSE NO. 21367

ORIENTATION OF THIS BEARING SYSTEM IS BASED ON THE WEST LINE OF GOV'T LOT 1 TO HAVE AN ASSUMED BEARING OF S 0° 53' 43" E.

RECEIVED
#1677
JUL 23 2004
6142 16-142-31
COUNTY SURVEYOR

Landecker & Associates, Inc.
Engineering - Surveying - Planning
Walker, MN 56484
Phone 1.218.547.1296 Fax 1.218.547.2272

I HEREBY CERTIFY THAT THIS SURVEY, PLAN, SPECIFICATION, OR REPORT WAS PREPARED BY ME OR UNDER MY DIRECT SUPERVISION AND THAT I AM A DULY LICENSED PROFESSIONAL ENGINEER OR LAND SURVEYOR UNDER THE LAWS OF THE STATE OF MINNESOTA

Terry L. Freeman

DATE 7/27/02 LIC. NO. 21367

REVISIONS		
DESCRIPTION	DATE	BY
ADJUST EAST & WEST TRACT	9/27/02	TLF

PROJ. MGR.	COMPUTER:	DATE: 7/27/02	
DRG	022070		
CHECKED BY:	FIELD BOOK:	SCALE:	
TLF	BOOK 181 PG. 3	HORZ. 1"=100'	
DRAWN BY:	FILE NO:	VERT. NONE	
DRG	022070		

CERTIFICATE OF SURVEY

DALE BOIE
PO BOX 1360
WALKER, MN. 56484

SHEET 1 OF 1