CERTIFICATE OF SURVEY

PART OF GOVERNMENT LOT 7,
SECTION 5, TOWNSHIP 141 NORTH, RANGE 29 WEST,
CASS COUNTY, MINNESOTA

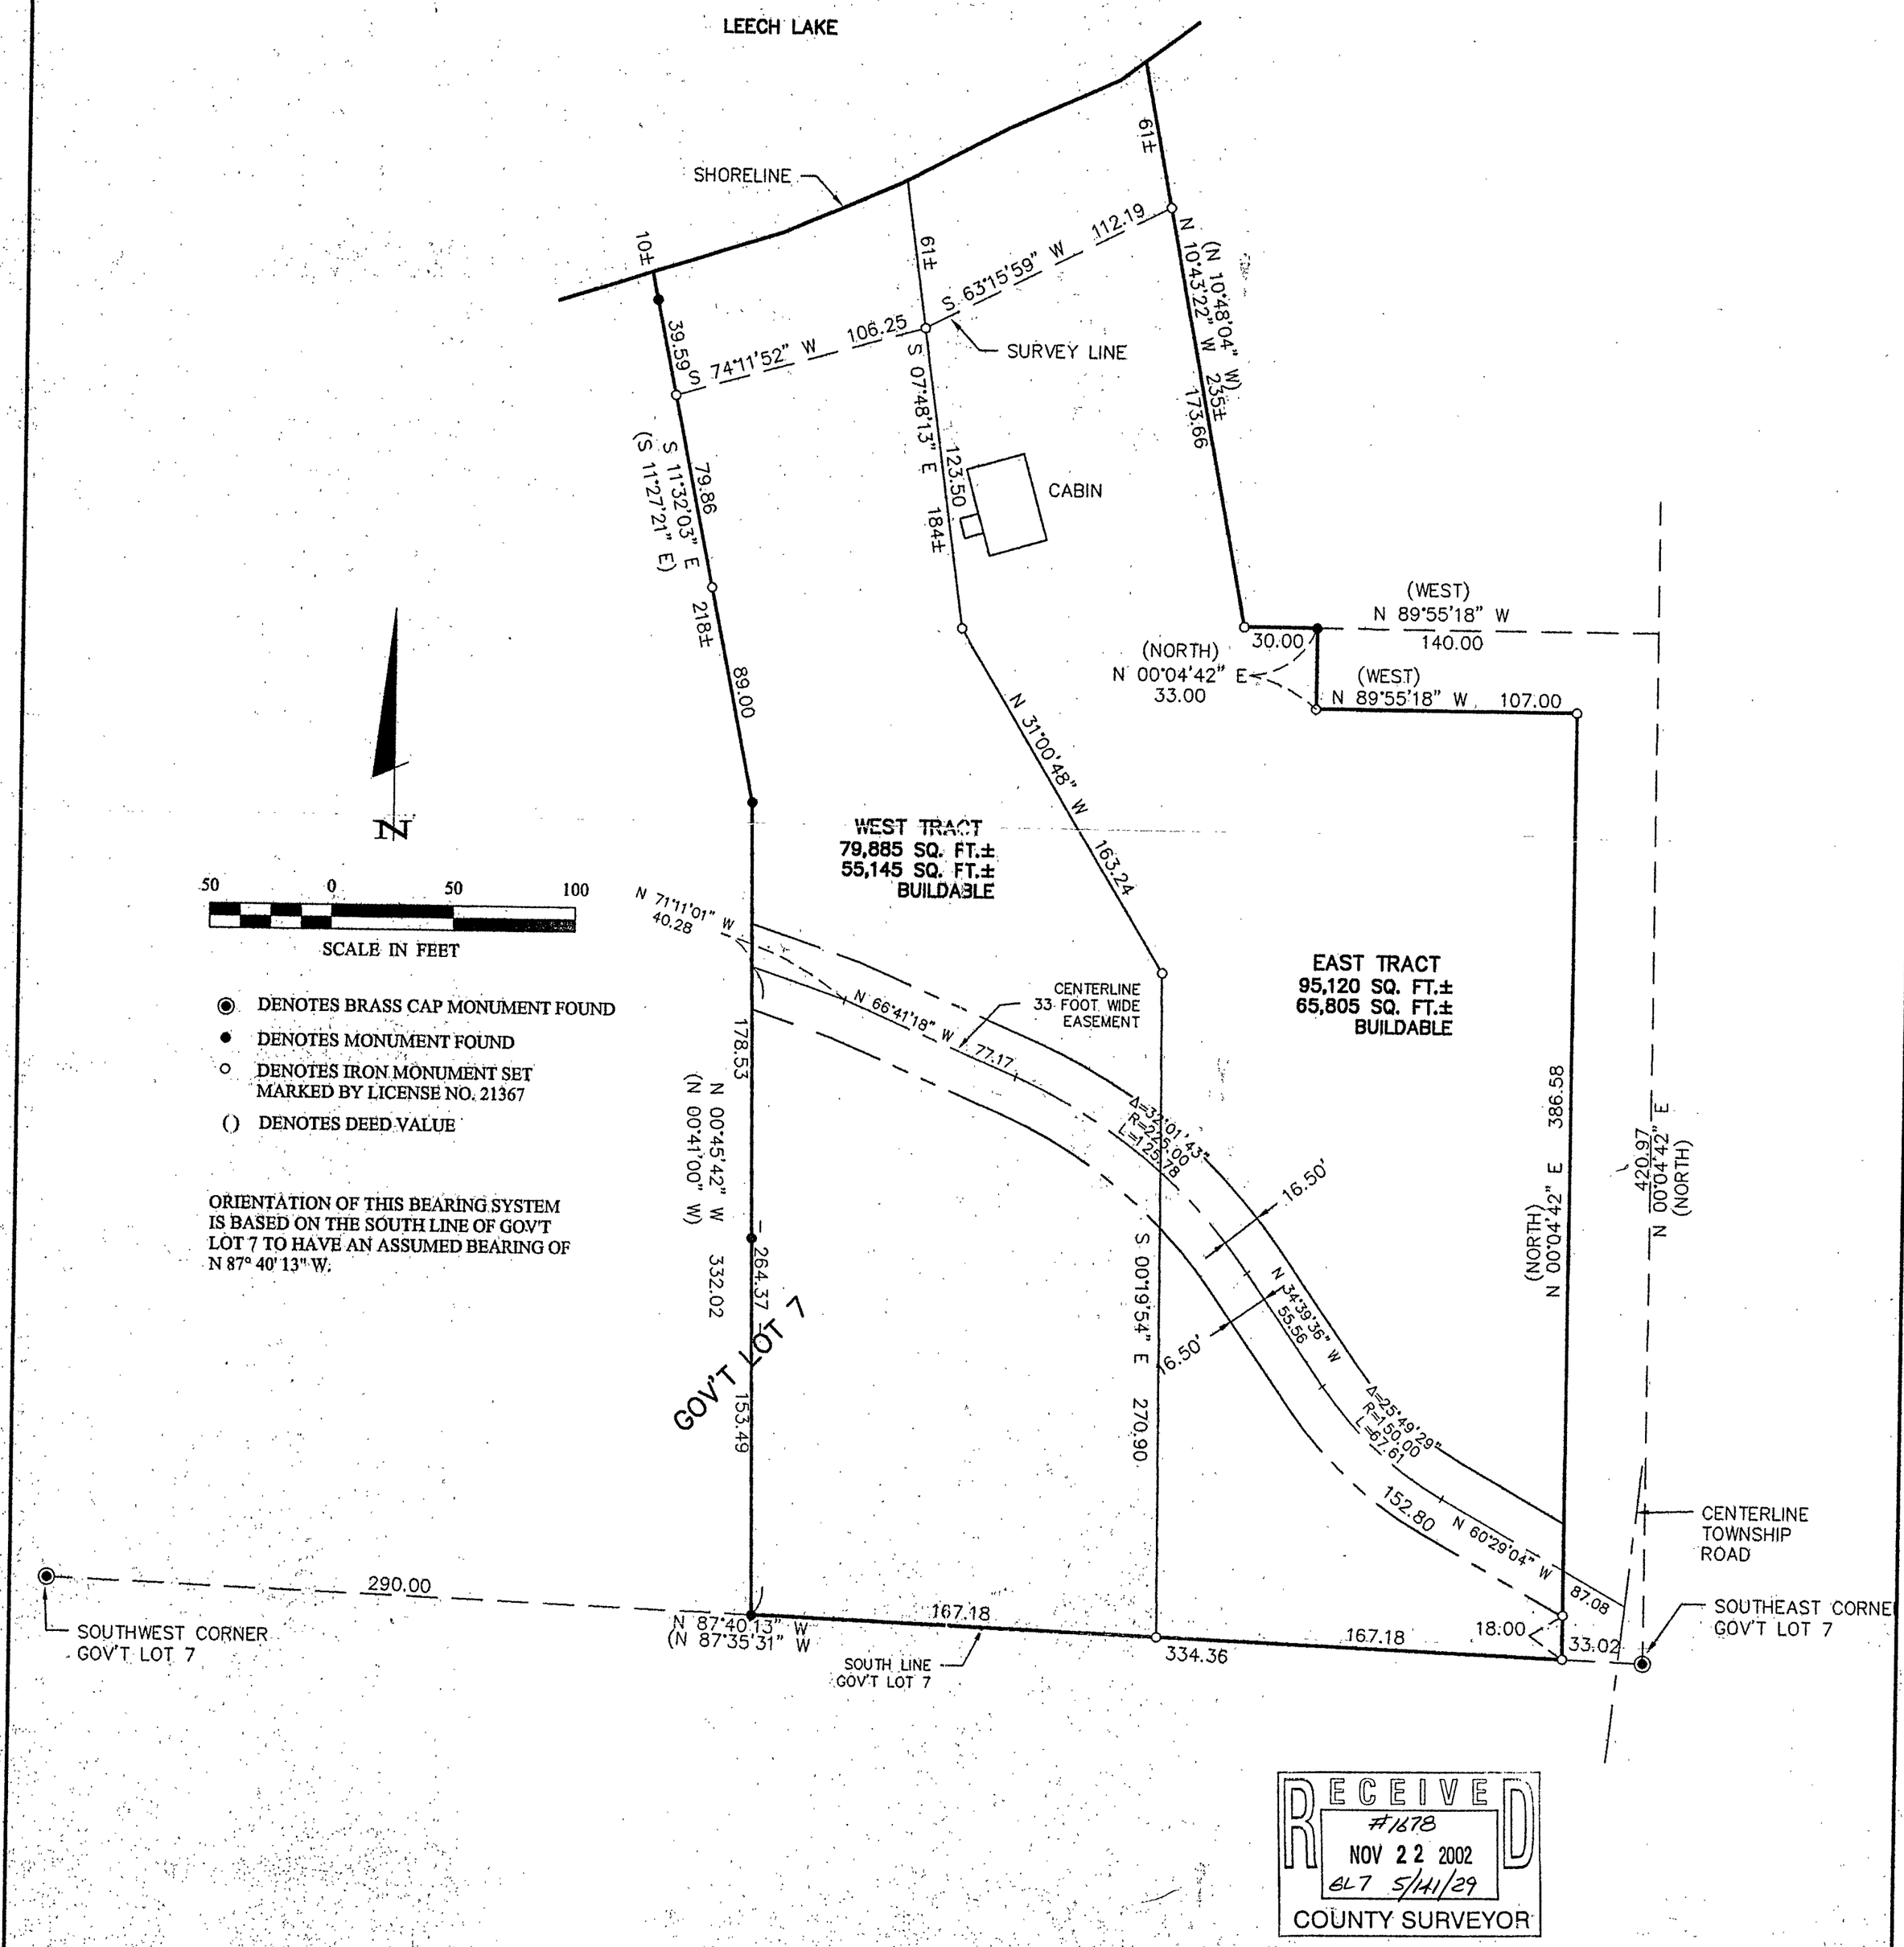

- ◉ DENOTES BRASS CAP MONUMENT FOUND
- ● DENOTES MONUMENT FOUND
- ○ DENOTES IRON MONUMENT SET MARKED BY LICENSE NO. 21367
- () DENOTES DEED VALUE

ORIENTATION OF THIS BEARING SYSTEM IS BASED ON THE SOUTH LINE OF GOV'T LOT 7 TO HAVE AN ASSUMED BEARING OF N 87° 40' 13" W.

RECEIVED
#1678
NOV 22 2002
GL7 5/141/29
COUNTY SURVEYOR

SHEET 1 OF 1

CERTIFICATE OF SURVEY

TOM JOHNSON
7093 DIAMOND POINT ROAD NW
WALKER, MN. 56484

PROJ. MGR.	COMPUTER:	DATE:
DRG	022177	9/26/02
CHECKED BY:	FIELD BOOK:	SCALE:
TLF	BOOK PG.	HORZ. 1"=50'
DRAWN BY:	FILE NO:	
DRG	022177	VERT. NONE

REVISIONS		
DATE	DESCRIPTION	BY

I HEREBY CERTIFY THAT THIS SURVEY, PLAN, SPECIFICATION, OR REPORT WAS PREPARED BY ME OR UNDER MY DIRECT SUPERVISION AND THAT I AM A DULY LICENSED PROFESSIONAL ENGINEER OR LAND SURVEYOR UNDER THE LAWS OF THE STATE OF MINNESOTA.

TERRY L. FREEMAN
DATE 9/26/02 LIC. NO. 21767

Landecker & Associates, Inc.
Engineering · Surveying · Planning
Walker, MN 56484
Phone: 1-218-547-1296 Fax 1-218-547-2272