CERTIFICATE OF SURVEY

PART OF GOVERNMENT LOT 2, SECTION 10, TOWNSHIP 145 NORTH, RANGE 31 WEST, CASS COUNTY, MINNESOTA

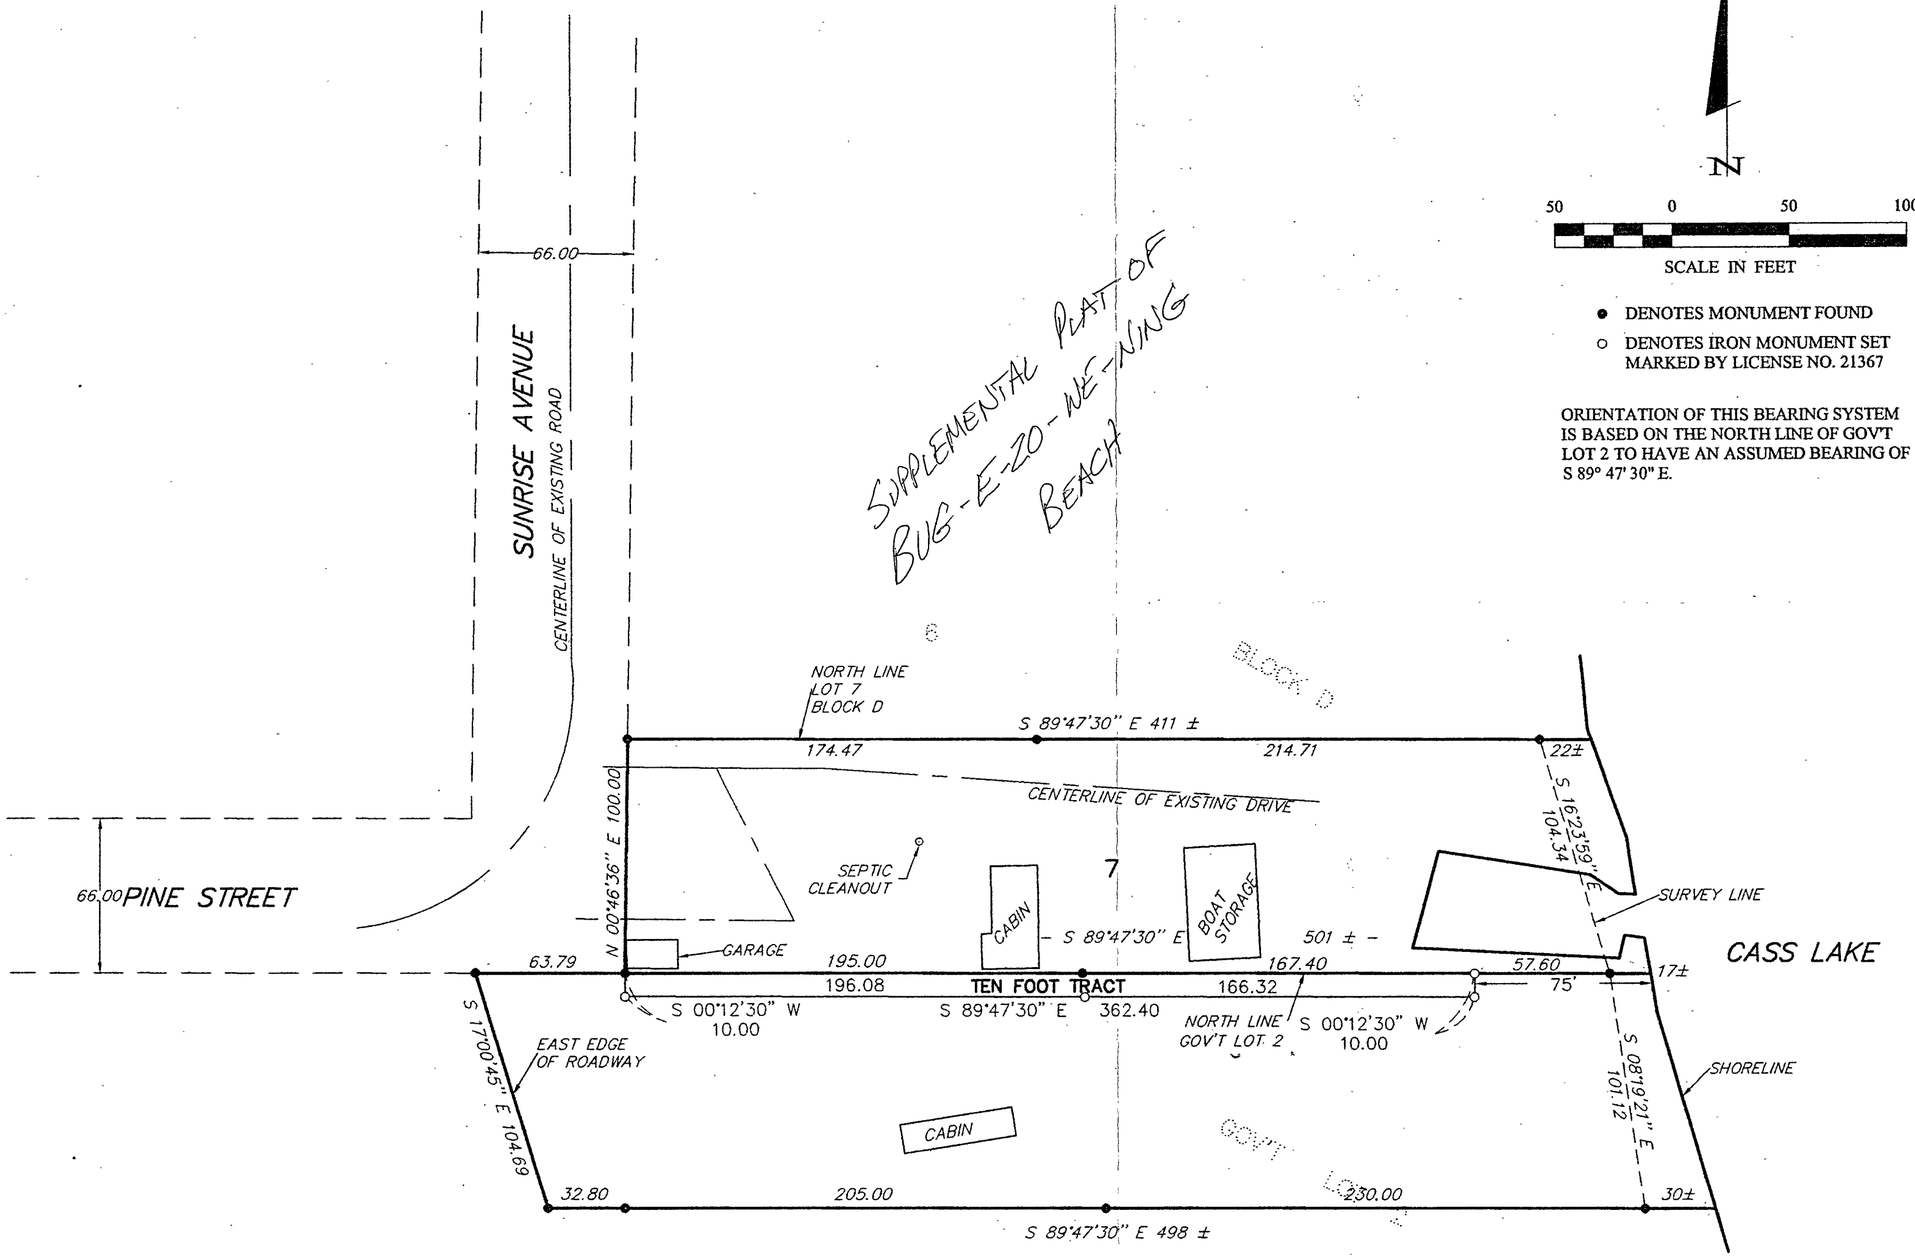

N

50 0 50 100

SCALE IN FEET

- ● DENOTES MONUMENT FOUND
- ○ DENOTES IRON MONUMENT SET MARKED BY LICENSE NO. 21367

ORIENTATION OF THIS BEARING SYSTEM IS BASED ON THE NORTH LINE OF GOV'T LOT 2 TO HAVE AN ASSUMED BEARING OF S 89° 47' 30" E.

RECEIVED
#1714
OCT 11 2002
10/4S/31
CASS COUNTY SURVEYOR

Landecker & Associates, Inc.
Engineering · Surveying · Planning
Walker, MN 56484
Phone 1-218-547-1296 Fax 1-218-547-2272

I HEREBY CERTIFY THAT THIS SURVEY, PLAN, SPECIFICATION, OR REPORT WAS PREPARED BY ME OR UNDER MY DIRECT SUPERVISION AND THAT I AM A DULY LICENSED PROFESSIONAL ENGINEER OR LAND SURVEYOR UNDER THE LAWS OF THE STATE OF MINNESOTA.

TERRY L. FREEMAN LIC. NO. 21367

DATE 10/9/02

REVISIONS		
DATE	DESCRIPTION	BY

DATE: 10/9/02
SCALE: HORZ. 1"=50' VERT. NONE
COMPUTER: 012155
FIELD BOOK: BOOK 187 PG. 8
FILE NO: 012155
PROJ. MGR. TLF
CHECKED BY: TLF
DRAWN BY: DRG

CERTIFICATE OF SURVEY

KEN NORENBERG
114 PLEASANTVIEW ROAD
DULUTH, MN. 55803

SHEET 1 OF 1