CERTIFICATE OF SURVEY

PART OF GOVERNMENT LOT 5,
SECTION 33, TOWNSHIP 141 NORTH, RANGE 31 WEST,
CASS COUNTY, MINNESOTA

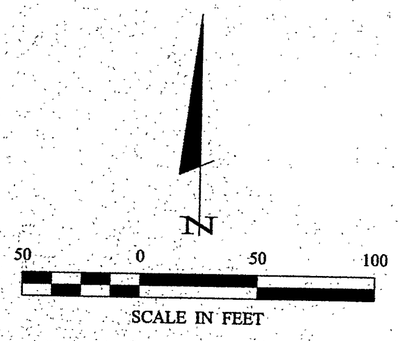

- ◉ DENOTES BRASS CAP MONUMENT FOUND
- ● DENOTES MONUMENT FOUND
- ○ DENOTES IRON MONUMENT SET MARKED BY LICENSE NO. 21367
- DENOTES WETLAND
- DENOTES SEPTIC CLEANOUT

ORIENTATION OF THIS BEARING SYSTEM IS BASED ON THE SOUTH LINE OF GOV'T LOT 5 TO HAVE AN ASSUMED BEARING OF WEST.

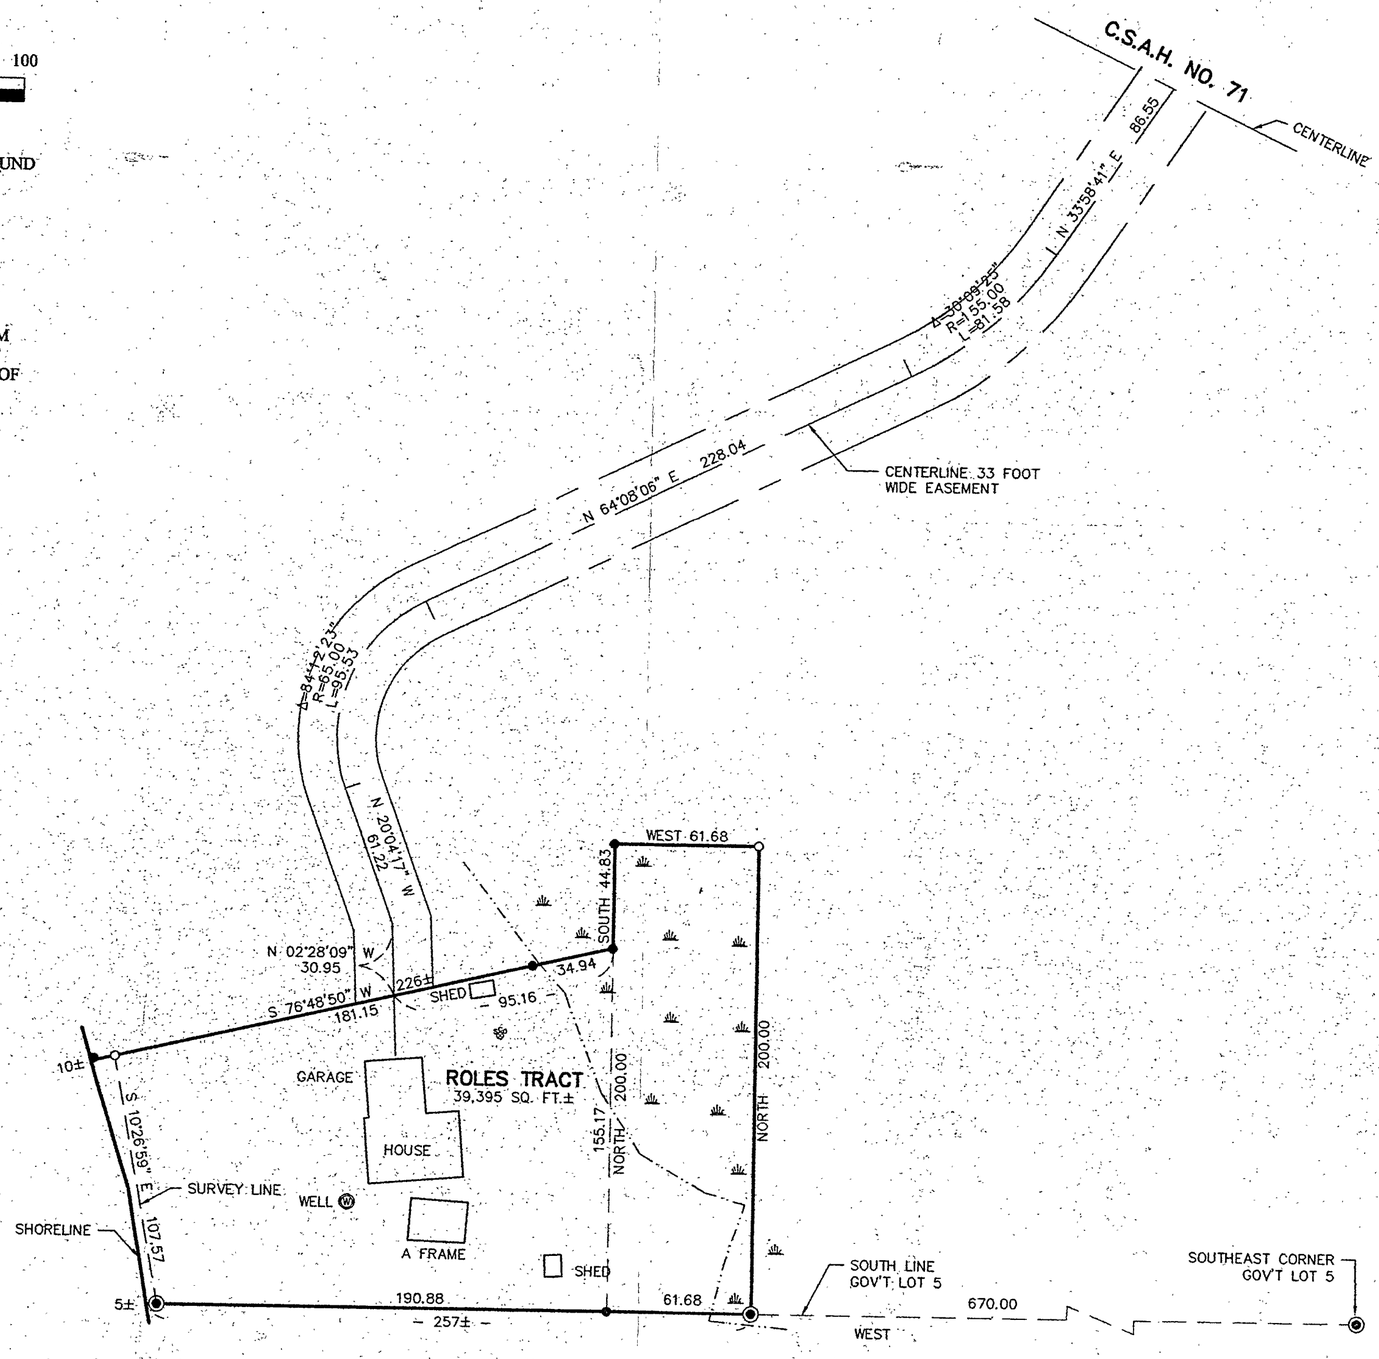

RECEIVED
#1037
JAN - 9 2003
CASS COUNTY SURVEYOR

Landecker & Associates, Inc.
-Engineering - Surveying - Planning
Walker, MN 56484
Phone (218)547-1336 Fax (218)547-2272

I HEREBY CERTIFY THAT THIS SURVEY, PLAN, SPECIFICATION, OR REPORT WAS PREPARED BY ME OR UNDER MY DIRECT SUPERVISION AND THAT I AM A DULY LICENSED PROFESSIONAL ENGINEER OR LAND SURVEYOR UNDER THE LAWS OF THE STATE OF MINNESOTA.

Terry L. Freeman
DATE 12/19/02 LIC. NO. 21367

REVISIONS			
DESCRIPTION	BY	DATE	

CERTIFICATE OF SURVEY

ROLES c/o TODD JOSEPHSON
FIRST NATIONAL BANK OF WALKER
PO BOX 460
HACKENSACK, MN. 56452

PROJ. MGR.	CHECKED BY:	COMPUTER:	DATE:
DRG	TLF	022247	12/19/02
DRAWN BY:	FIELD BOOK:	FILE NO:	SCALE:
DRG	BOOK 189 - PG. 57	022247	HORZ. 1"=50'
			VERT. NONE

SHEET 1 OF 1