CERTIFICATE OF SURVEY

PARTS OF GOVERNMENT LOT 4 AND GOVERNMENT LOT 6,
SECTION 33, TOWNSHIP 139 NORTH, RANGE 30 WEST,
CASS COUNTY, MINNESOTA

RECEIVED
JUL 28 2003

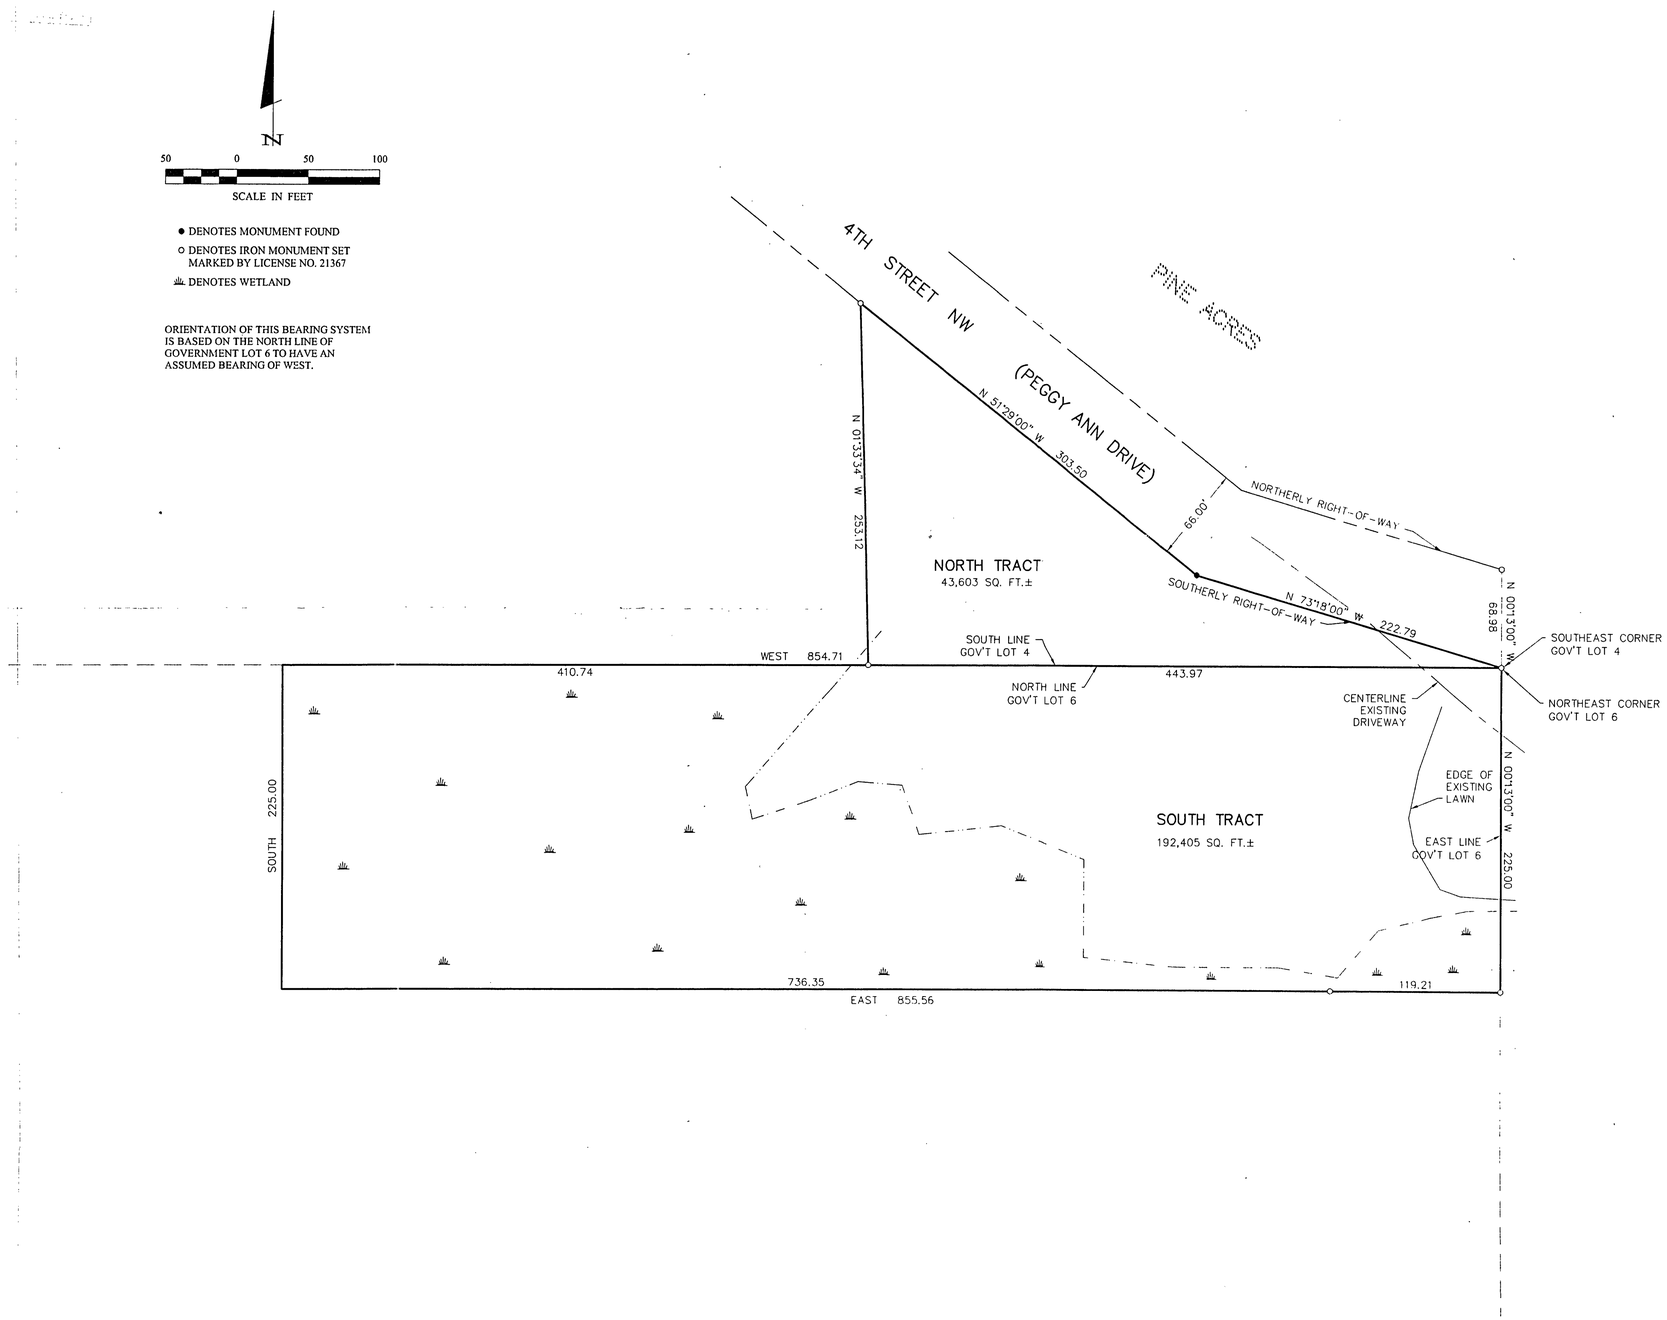

Landecker & Associates, Inc.
Engineering · Surveying · Planning
Walker, MN 56484
Phone: 1-218-547-1296 Fax: 1-218-547-2272

I HEREBY CERTIFY THAT THIS SURVEY, PLAN, SPECIFICATION, OR REPORT WAS PREPARED BY ME OR UNDER MY DIRECT SUPERVISION AND THAT I AM A DULY REGISTERED LAND SURVEYOR UNDER THE LAWS OF THE STATE OF MINNESOTA.

DATE 07/21/03 MYRON LANDECKER LIC. NO. 21367

REVISIONS		
DESCRIPTION	DATE	BY

DATE:	
SCALE:	HORZ. 1"=50'
	VERT. NONE
COMPUTER: 032087	
FIELD BOOK:	BOOK 197 PG. 21
FILE NO: 032087	
PROJ. MGR. DRG	
CHECKED BY: TLF	
DRAWN BY: ABL	

CERTIFICATE OF SURVEY

HARVEY KELLEY
243 39TH AVENUE NW
BACKUS, MN. 56435

SHEET 1 OF 1

A 270