CERTIFICATE OF SURVEY

LOT 4, ROGERS BEACH, AND PART OF VACATED ROGERS LANE, SECTION 22, TOWNSHIP 142 NORTH, RANGE 27 WEST, CASS COUNTY, MINNESOTA

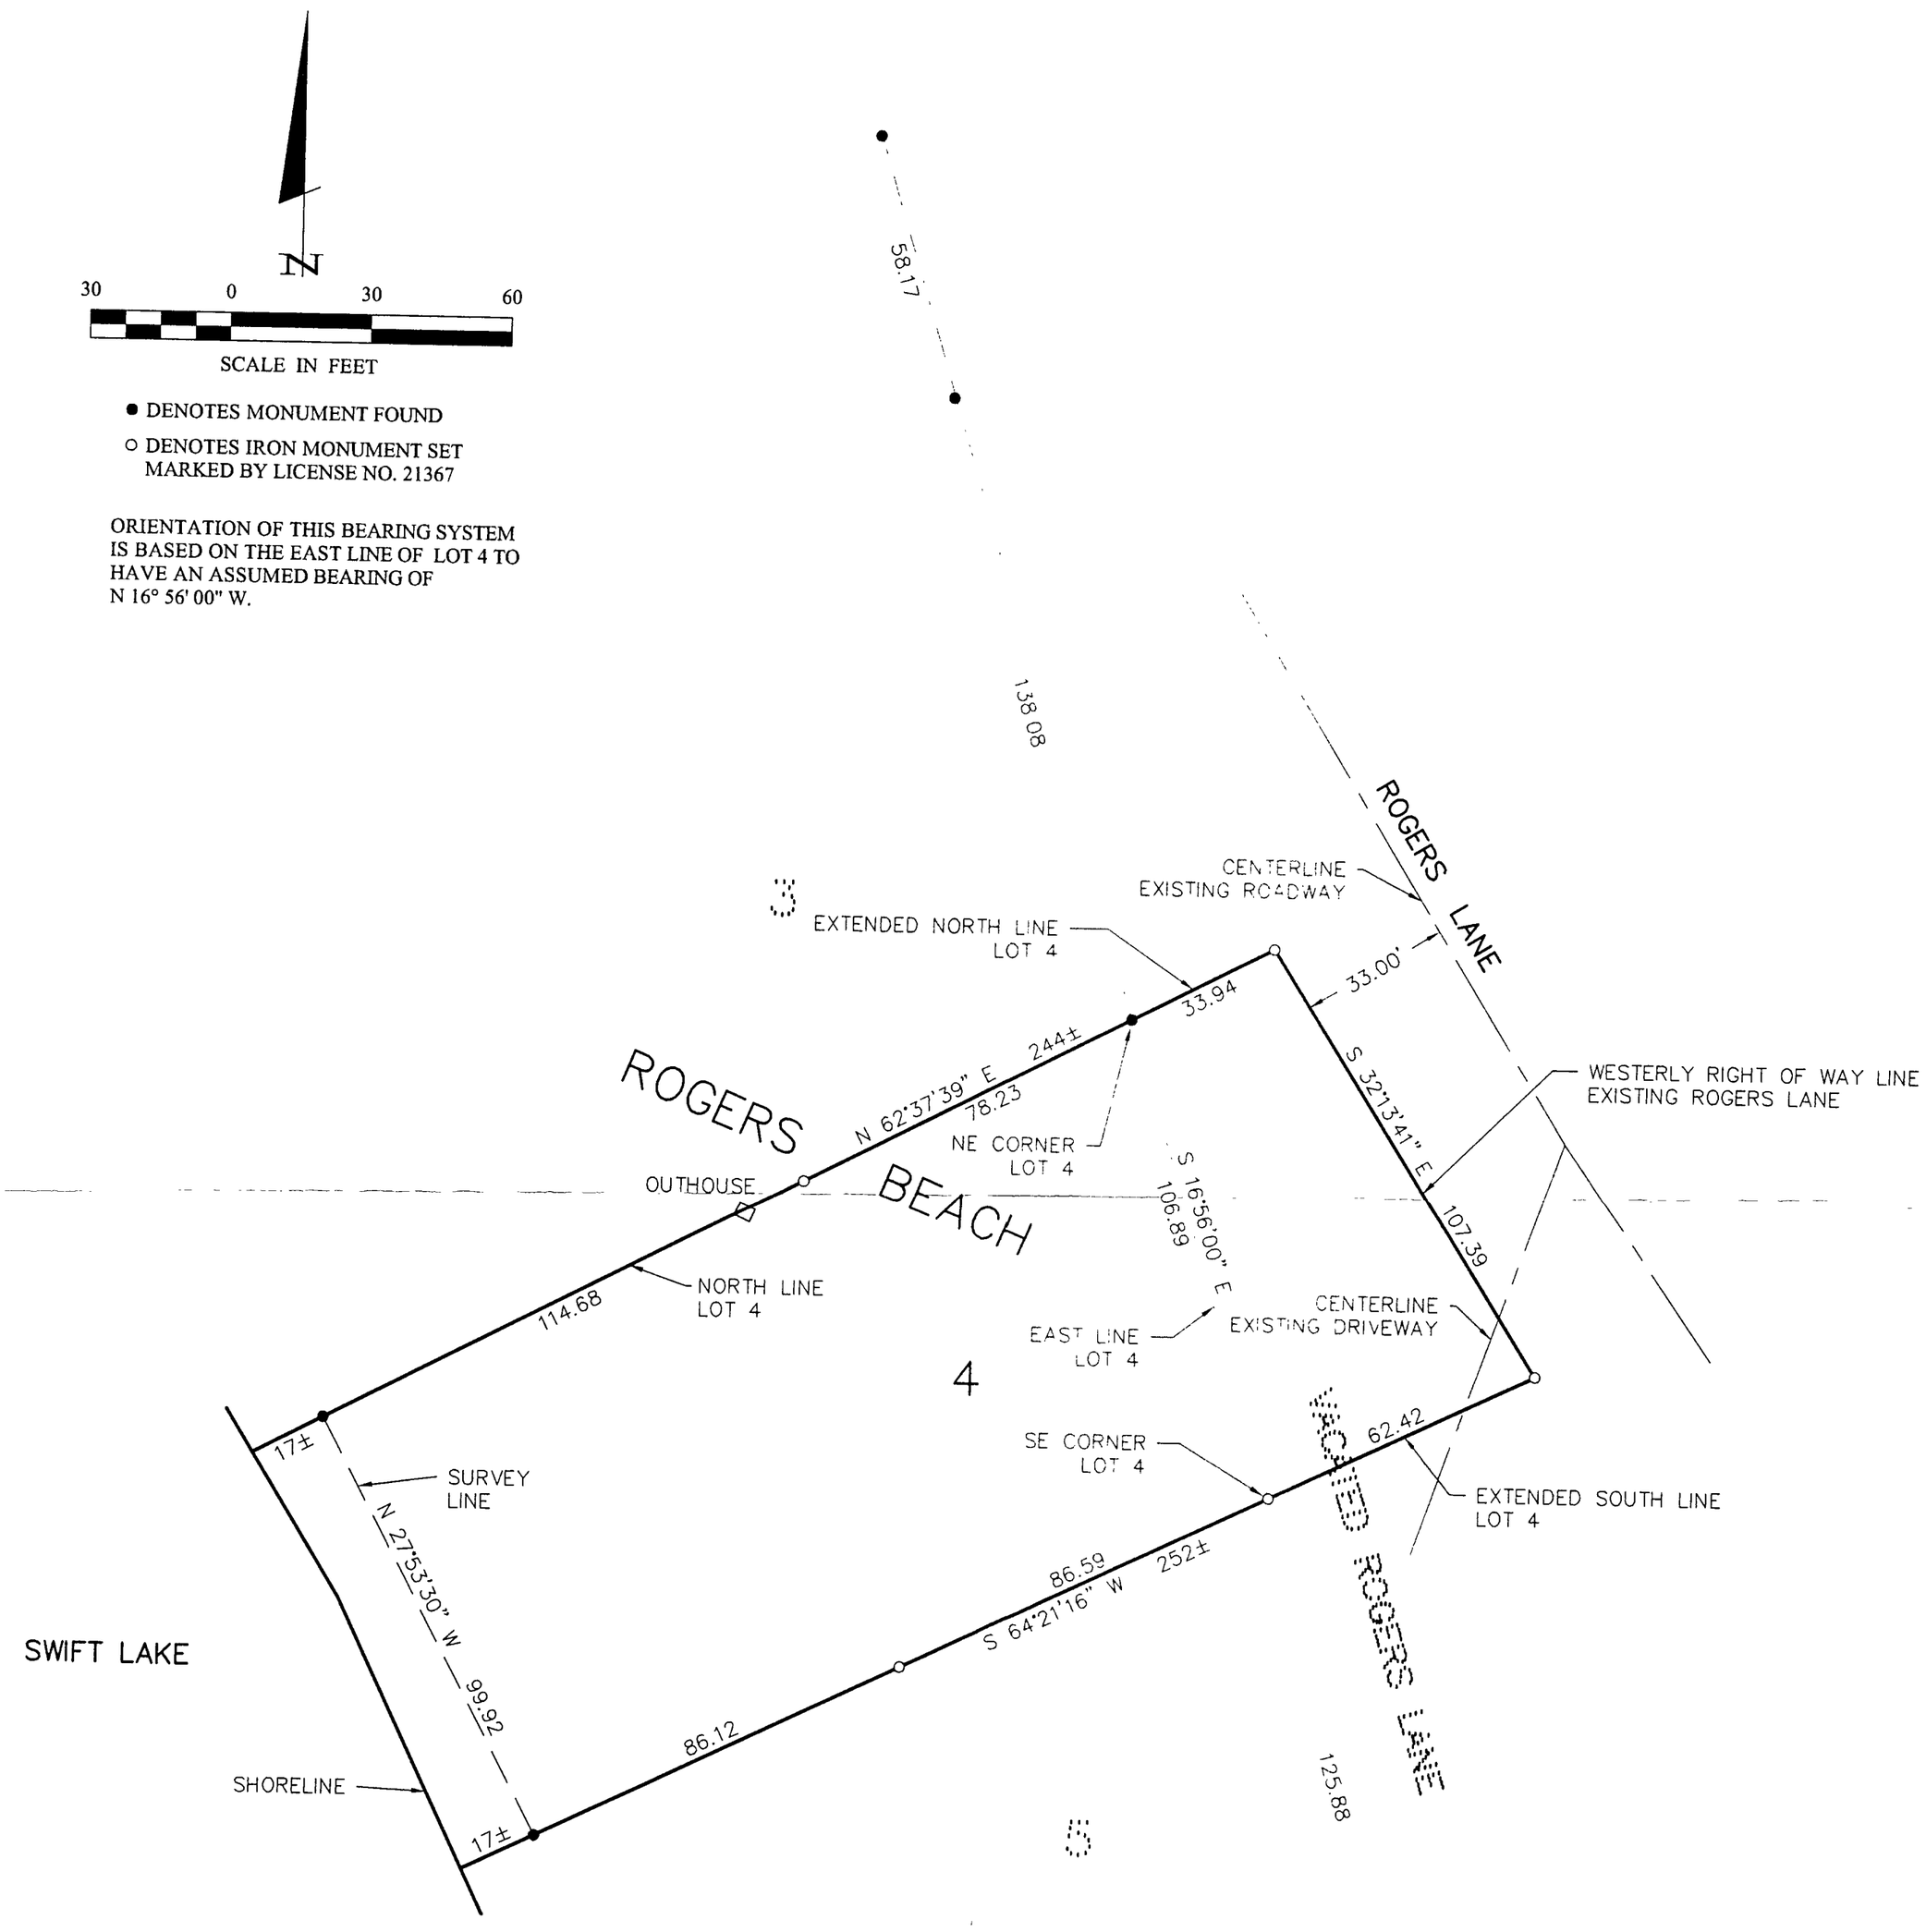

RECEIVED
#2067
SEP 26 2003
GL 22/42/27
CASS COUNTY SURVEYOR

SHEET 1 OF 1	CERTIFICATE OF SURVEY	PROJ. MGR. DRG	COMPUTER: 032070	DATE:	REVISIONS: DATE / DESCRIPTION / BY
	TODD ERAGER 2820 OAKVIEW LANE NORTH PLYMOUTH, MN 55447	CHECKED BY: TLF	FIELD BOOK: BOOK 196 PG. 3	SCALE: HORZ. 1"=30'	
		DRAWN BY: ABL	FILE NO: 032070	VERT. NONE	

I HEREBY CERTIFY THAT THIS SURVEY, PLAN, SPECIFICATION, OR REPORT WAS PREPARED BY ME OR UNDER MY DIRECT SUPERVISION AND THAT I AM A DULY LICENSED PROFESSIONAL ENGINEER OR LAND SURVEYOR UNDER THE LAWS OF THE STATE OF MINNESOTA.

Myron Landecker
MYRON LANDECKER
DATE 8/19/03 LIC. NO. 7452

Landecker & Associates, Inc.
Engineering · Surveying · Planning
Walker, MN 56484
Phone: 1-218-547-1296 Fax: 1-218-547-2272