Certificate of Survey

Part of the NE 1/4 of the NE 1/4 of
Section 15, Township 133 North, Range 30 West,
Cass County, Minnesota.

Pin # 41-215-1102

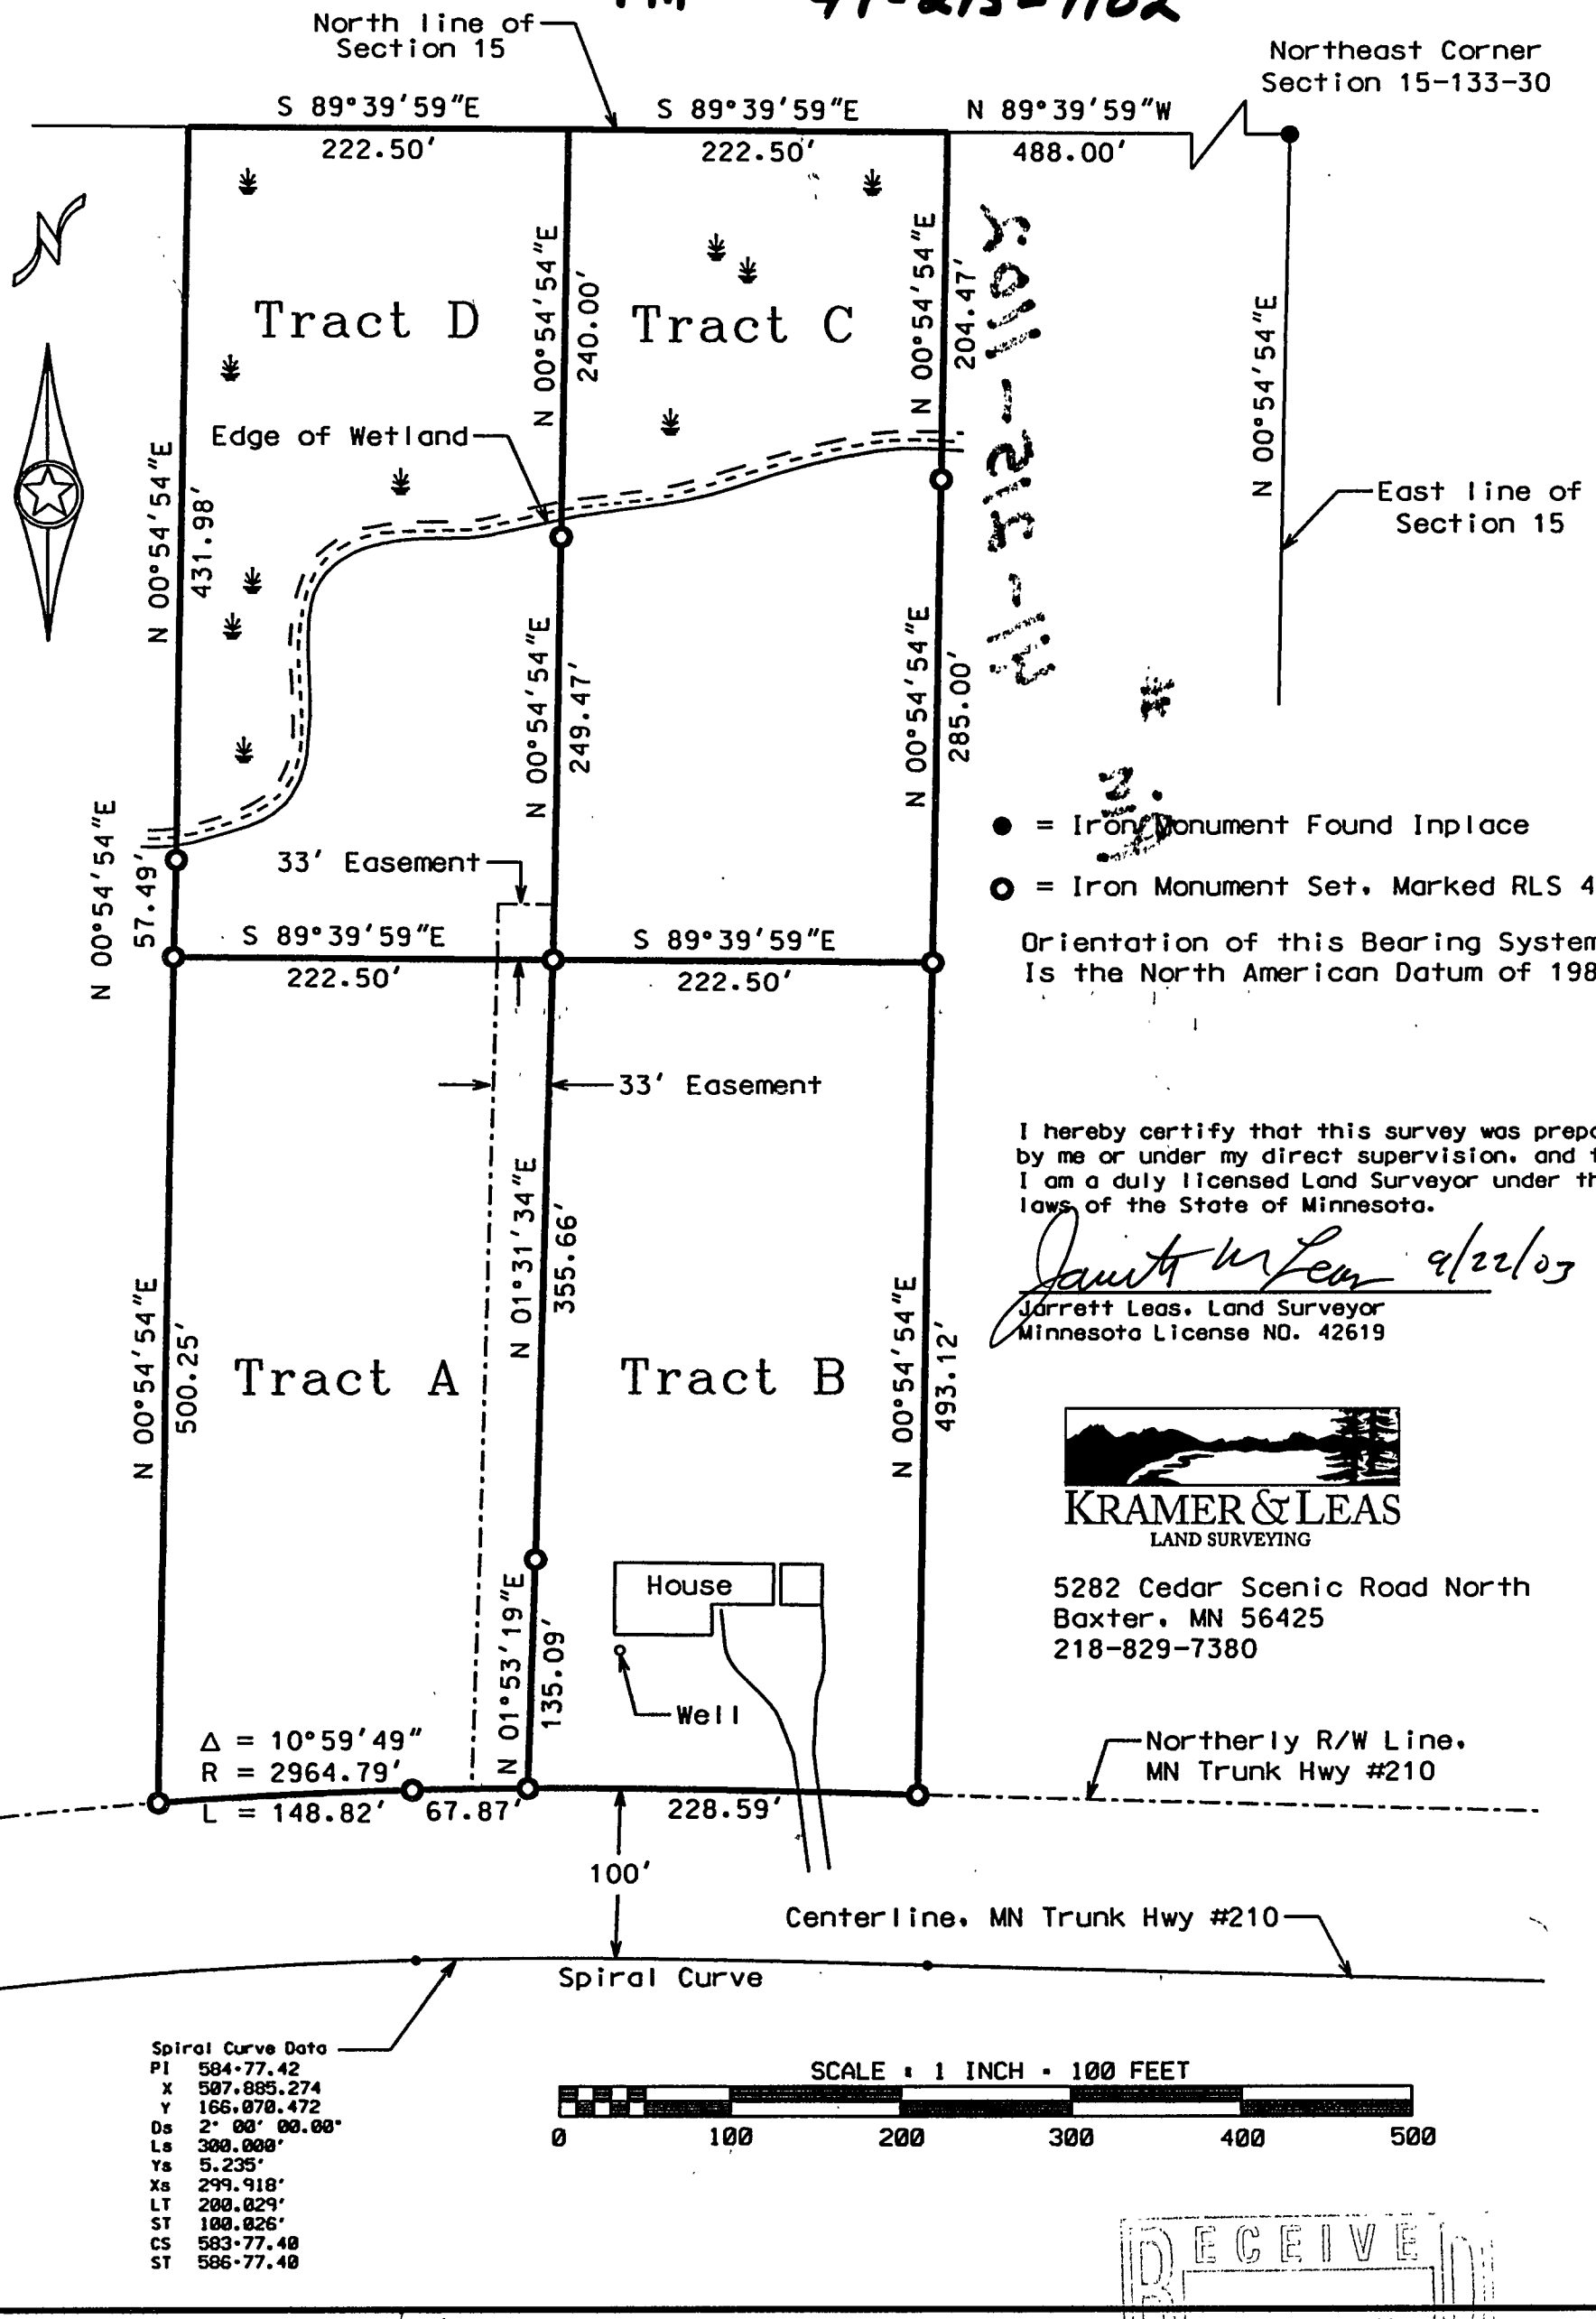

● = Iron Monument Found Inplace

○ = Iron Monument Set, Marked RLS 42619

Orientation of this Bearing System
Is the North American Datum of 1983

I hereby certify that this survey was prepared by me or under my direct supervision, and that I am a duly licensed Land Surveyor under the laws of the State of Minnesota.

Jarrett M Leas 9/22/03

Jarrett Leas, Land Surveyor
Minnesota License NO. 42619

KRAMER & LEAS
LAND SURVEYING

5282 Cedar Scenic Road North
Baxter, MN 56425
218-829-7380

Spiral Curve Data
PI 584+77.42
X 507,885.274
Y 166,070.472
Ds 2° 00' 00.00"
Ls 300.000'
Ys 5.235'
Xs 299.918'
LT 200.029'
ST 100.026'
CS 583+77.40
ST 586+77.40

SCALE : 1 INCH = 100 FEET

0 100 200 300 400 500

RECEIVED
NOV 3 2003
COUNTY SURVEYOR

A324