CERTIFICATE OF SURVEY

PART OF GOVERNMENT LOT 2,
SECTION 3, TOWNSHIP 140 NORTH, RANGE 26 WEST,
CASS COUNTY, MINNESOTA

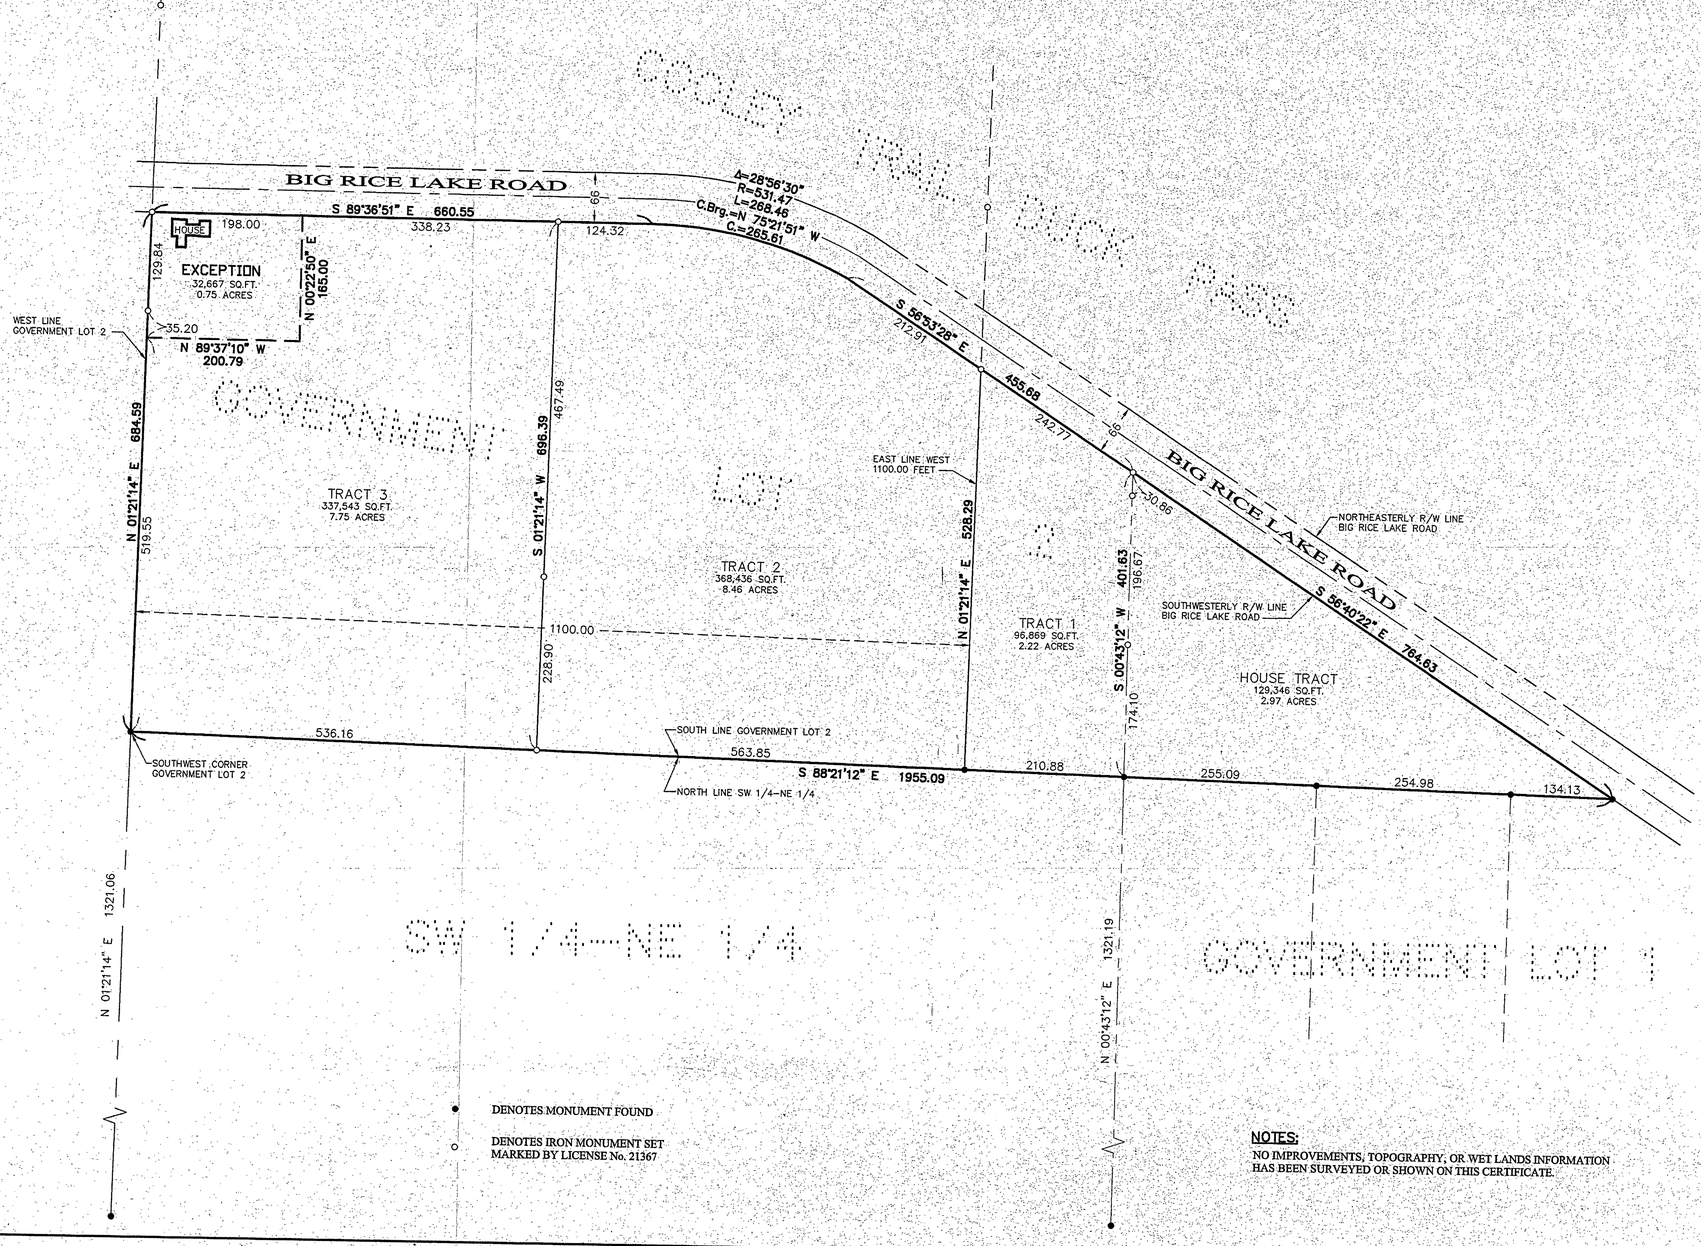

DENOTES MONUMENT FOUND

DENOTES IRON MONUMENT SET MARKED BY LICENSE No. 21367

NOTES:

NO IMPROVEMENTS, TOPOGRAPHY, OR WET LANDS INFORMATION HAS BEEN SURVEYED OR SHOWN ON THIS CERTIFICATE.

ORIENTATION OF THIS BEARING SYSTEM IS BASED ON THE SOUTH LINE OF GOVERNMENT LOT 2 TO HAVE AN ASSUMED BEARING OF S 88°21'12" E.

3/140/26

RECEIVED
#2748
DEC - 9 2003
GL 2 3/140/26
CASS COUNTY SURVEYOR

Landecker & Associates, Inc.
Engineering · Surveying · Planning
Walker, MN 56484
Phone: 1-218-547-1296 Fax: 1-218-547-2272

I HEREBY CERTIFY THAT THIS SURVEY, PLAN, SPECIFICATION, OR REPORT WAS PREPARED BY ME OR UNDER MY DIRECT SUPERVISION AND THAT I AM A DULY LICENSED PROFESSIONAL ENGINEER OR LAND SURVEYOR UNDER THE LAWS OF THE STATE OF MINNESOTA.

MYRON LANDECKER PLS #7452
DATE 12/03/03 LIC. NO. 7452

REVISIONS		
DATE	DESCRIPTION	BY

PROJ. MGR.	DRG
CHECKED BY:	ML
DRAWN BY:	TPC
COMPUTER:	C032257.dwg
FIELD BOOK:	BOOK 206 PG. 29
FILE NO:	032257
DATE:	12/03/03
SCALE:	HORZ. 1"=50'
VERT.	NONE

CERTIFICATE OF SURVEY

DAN & WENDY WINGER
4691 BIG RICE LAKE ROAD NE
REMER, MN 56672

SHEET 1 OF 1