CERTIFICATE OF SURVEY

PART OF GOVERNMENT LOT 3, SECTION 10, TOWNSHIP 140 NORTH, RANGE 30 WEST, CASS COUNTY, MINNESOTA

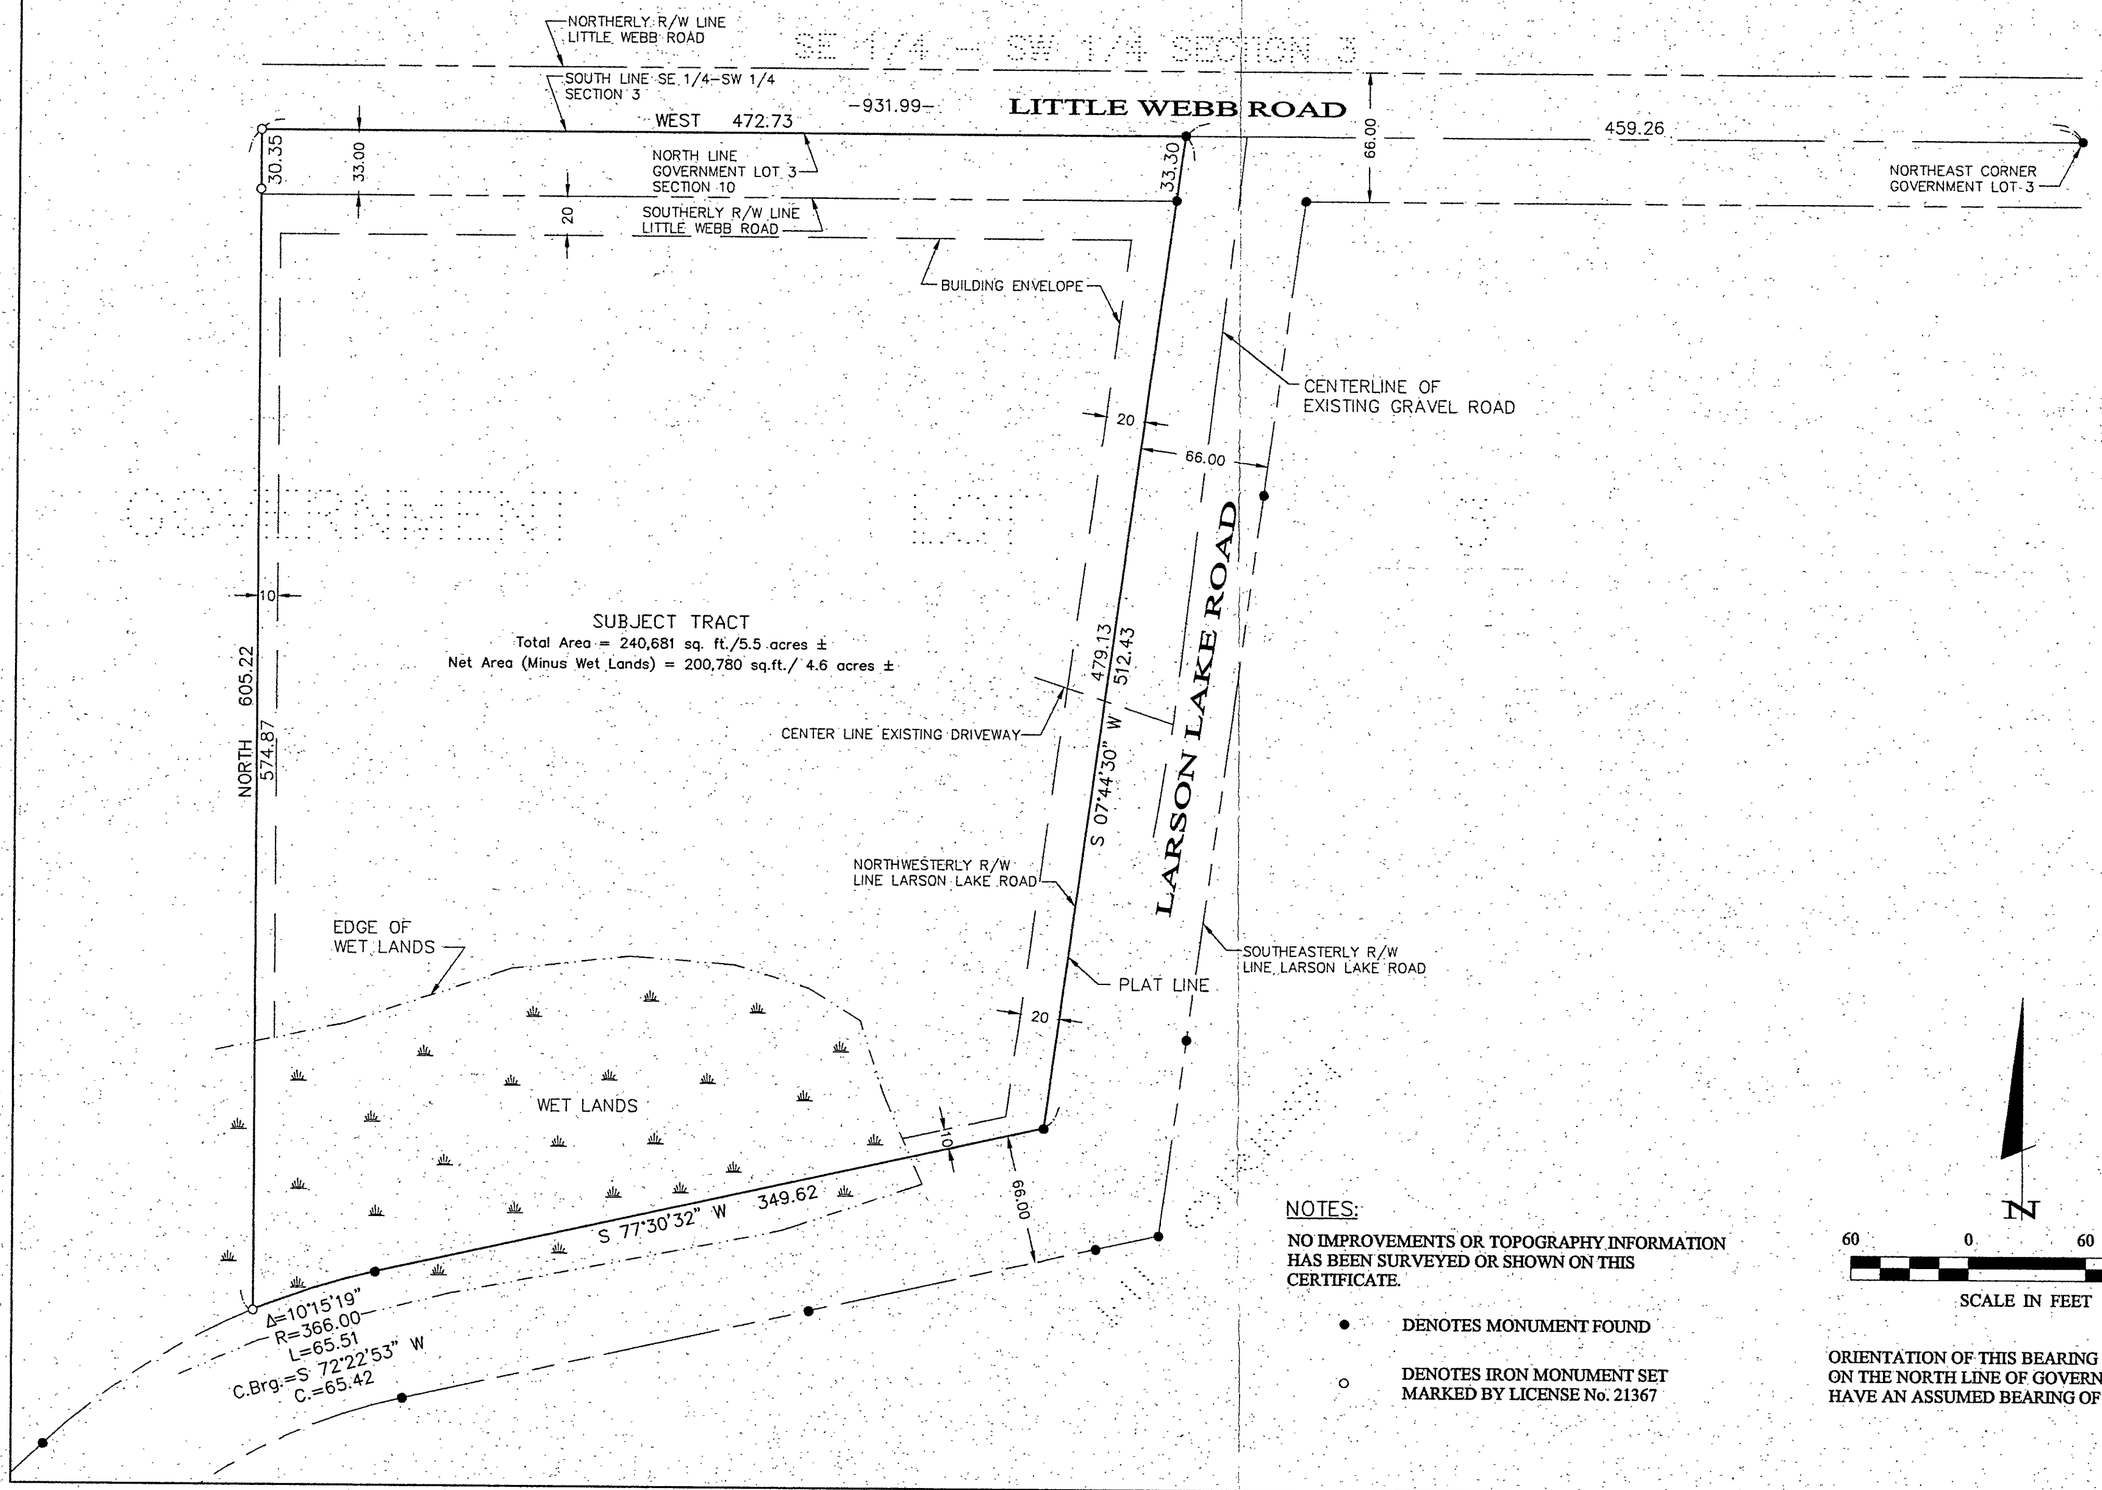

RECEIVED
DEC - 9 2003
CASS COUNTY SURVEYOR
10/140/30

NOTES:

NO IMPROVEMENTS OR TOPOGRAPHY INFORMATION HAS BEEN SURVEYED OR SHOWN ON THIS CERTIFICATE.

● DENOTES MONUMENT FOUND

○ DENOTES IRON MONUMENT SET MARKED BY LICENSE No. 21367

N

60 0 60 120

SCALE IN FEET

ORIENTATION OF THIS BEARING SYSTEM IS BASED ON THE NORTH LINE OF GOVERNMENT LOT 3 TO HAVE AN ASSUMED BEARING OF WEST.

Landecker & Associates, Inc.
Engineering - Surveying - Planning
Walker, MN 56484
Phone 1-218-547-1296 Fax 1-218-547-2372

I HEREBY CERTIFY THAT THIS SURVEY, PLAN, SPECIFICATION, OR REPORT WAS PREPARED BY ME OR UNDER MY DIRECT SUPERVISION AND THAT I AM A DULY LICENSED PROFESSIONAL ENGINEER OR LAND SURVEYOR UNDER THE LAWS OF THE STATE OF MINNESOTA.

SIGNATURE: Marvin Landecker
MARVIN LANDECKER PLS #7452
DATE: 11/18/03 LIC. NO. 7452

REVISIONS		
DESCRIPTION	BY	DATE

CERTIFICATE OF SURVEY

CRAIG & ANGIE NELSON
BOX 12
BENEDICT, MN 56436

PROJ. MGR. DRG	CHECKED BY: ML	DRAWN BY: TPC	COMPUTER: C032269.dwg
FIELD BOOK: BOOK 206 PG. 48	FILE NO: 032269	DATE:	SCALE: HORZ. 1"=60' VERT. NONE

SHEET 1 OF 1