CERTIFICATE OF SURVEY

PART OF GOVERNMENT LOT 6, SECTION 23, TOWNSHIP 143 NORTH, RANGE 29 WEST, CASS COUNTY, MINNESOTA

RECEIVED
#2175
JAN 12 2004
CASS COUNTY SURVEYOR

Landecker & Associates, Inc.
Engineering · Surveying · Planning
Grand Rapids, MN 55744
Phone 1-218-326-8047 Fax: 1-218-326-1239

LEGAL DESCRIPTION PROVIDED BY CLIENT

The North 70' of the South 220' of Lot Six (6), Section Twenty-Three (23), Township One hundred forty-three (143), Range Twenty-nine (29), according to the government survey thereof on file and of record in the office of the Register of Deeds of said County and State

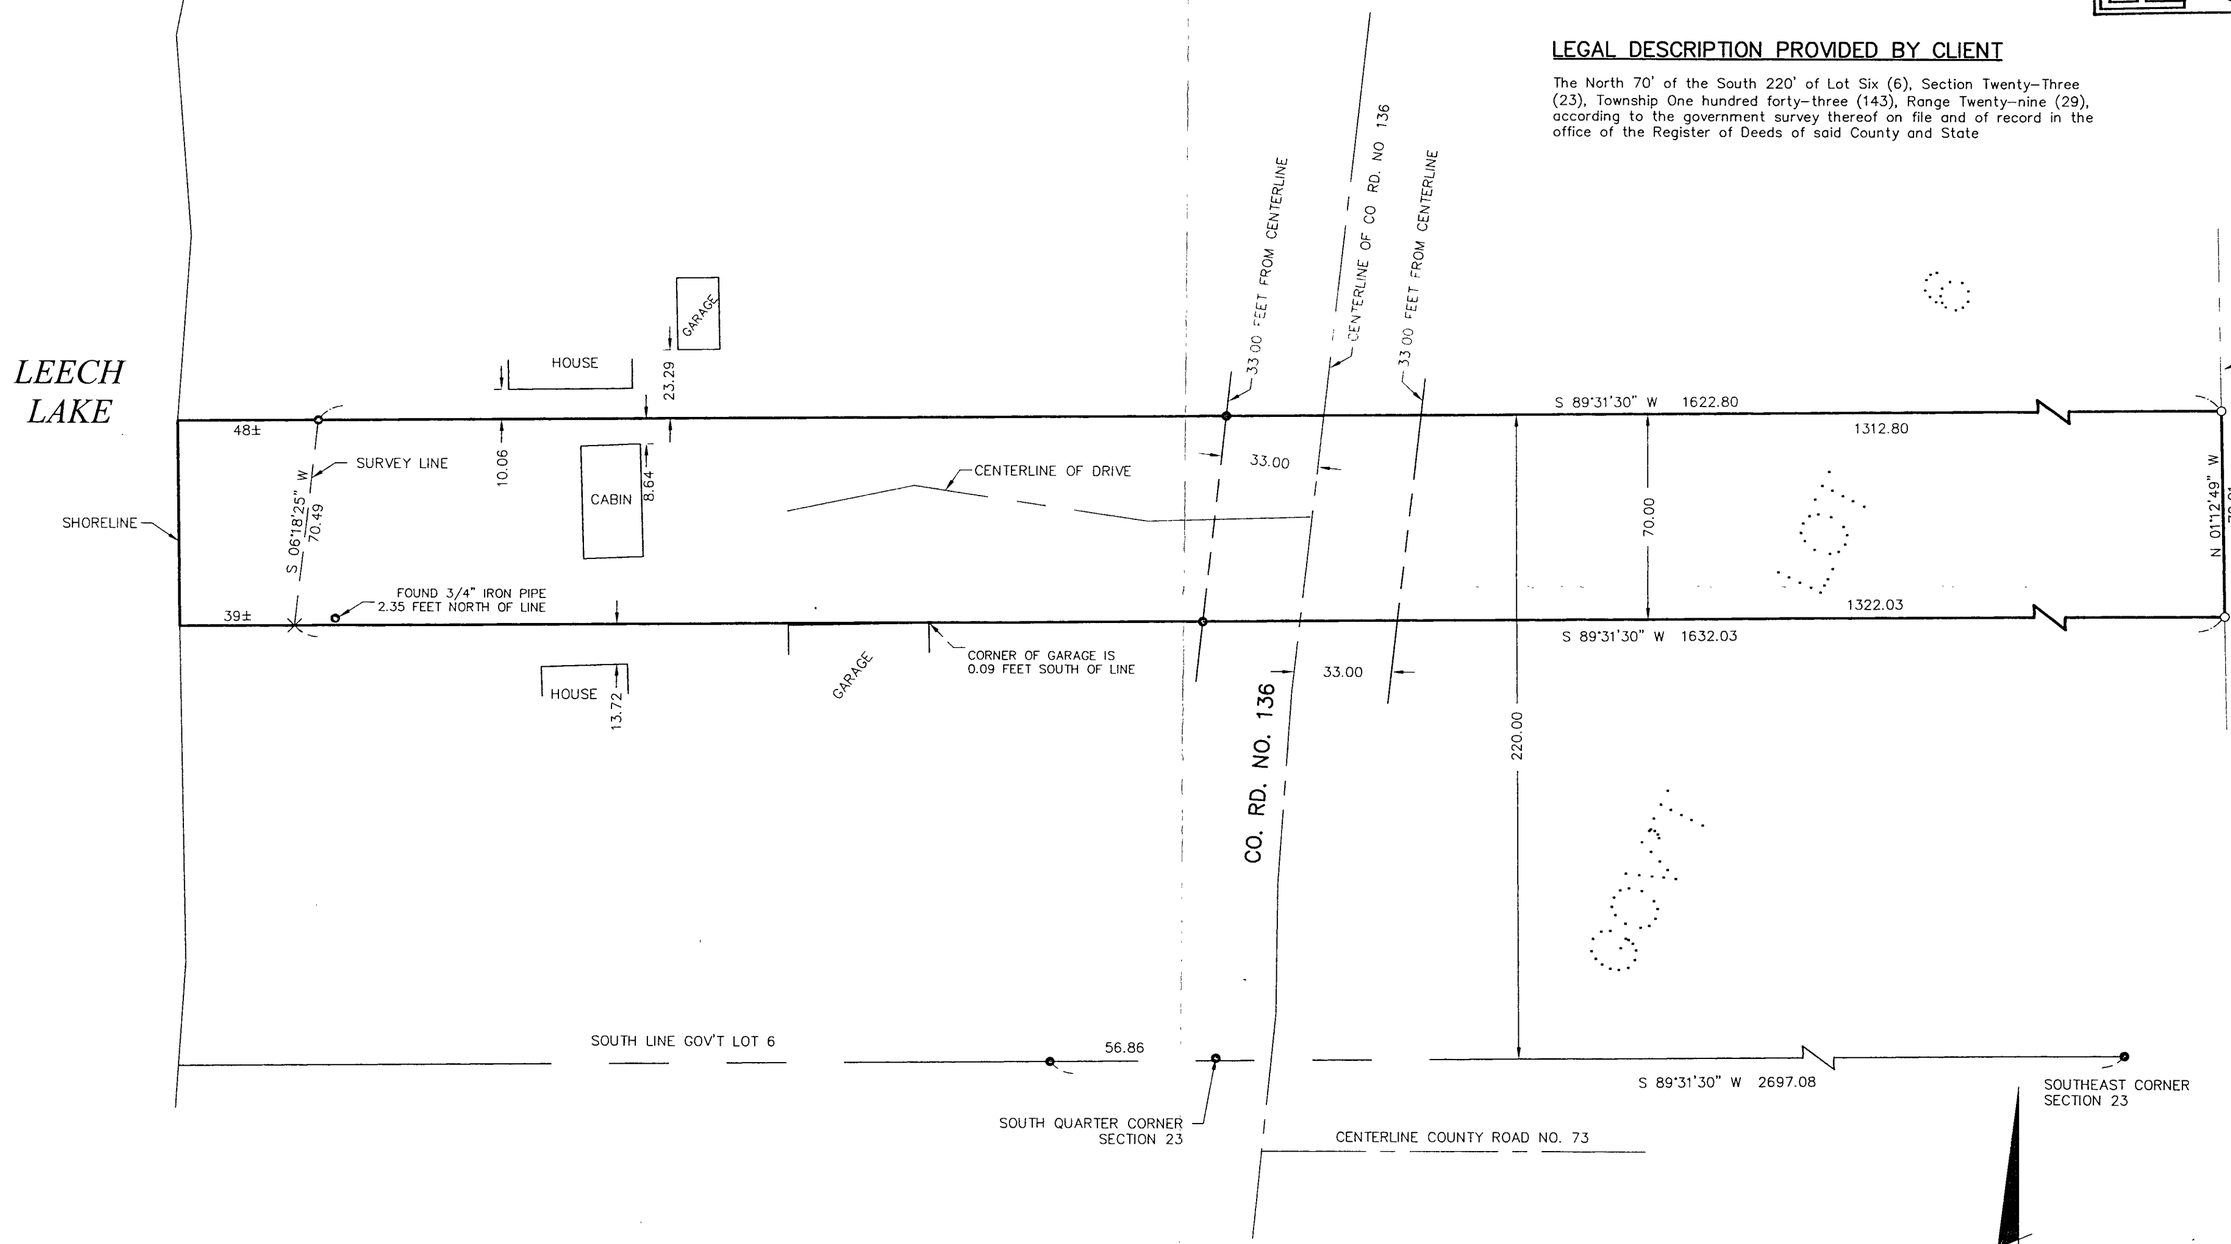

× DENOTES COMPUTED POSITION
● DENOTES MONUMENT FOUND
○ DENOTES IRON MONUMENT SET MARKED BY LICENSE NO. 42656

ORIENTATION OF THIS BEARING SYSTEM IS BASED ON THE SOUTH LINE OF GOV'T LOT 6 TO HAVE AN ASSUMED BEARING S 89°31'30" W

I HEREBY CERTIFY THAT THIS SURVEY, PLAN, SPECIFICATION, OR REPORT WAS PREPARED BY ME OR UNDER MY DIRECT SUPERVISION AND THAT I AM A DULY LICENSED PROFESSIONAL ENGINEER OR LAND SURVEYOR UNDER THE LAWS OF THE STATE OF MINNESOTA.
Dennis J. Warner
DATE 1-8-04 LIC. NO. 42656

REVISIONS		
DESCRIPTION	BY	DATE

PROJ. MGR. DJW	COMPUTER: C033098.dwg	DATE: 12-31-03	
CHECKED BY: DSL	FIELD BOOK: BOOK 131 PG. 9	SCALE: HORZ. 40	VERT. NONE
DRAWN BY: AJC	FILE NO: 033098		

CERTIFICATE OF SURVEY

DUANE CROWE
28989 SHOAL LAKE DRIVE
GRAND RAPIDS, MN 55744

SHEET 1 OF 1