# CERTIFICATE OF SURVEY

PART OF GOVERNMENT LOT 4, SECTION 23, TOWNSHIP 140 NORTH, RANGE 28 WEST, CASS COUNTY, MINNESOTA

FOR: Pat Moran Realty
P.O. Box 393
Longville, MN. 56655

N

1"=50'

50 0 50 100
SCALE IN FEET

● DENOTES FOUND IRON MONUMENT
○ DENOTES IRON MONUMENT SET MARKED BY REGISTRATION NO. 21367

ORIENTATION OF THIS BEARING SYSTEM IS BASED ON THE NORTH LINE OF GOVERNMENT LOT 4 AND IS ASSUMED TO BEAR S 89°43'48" E

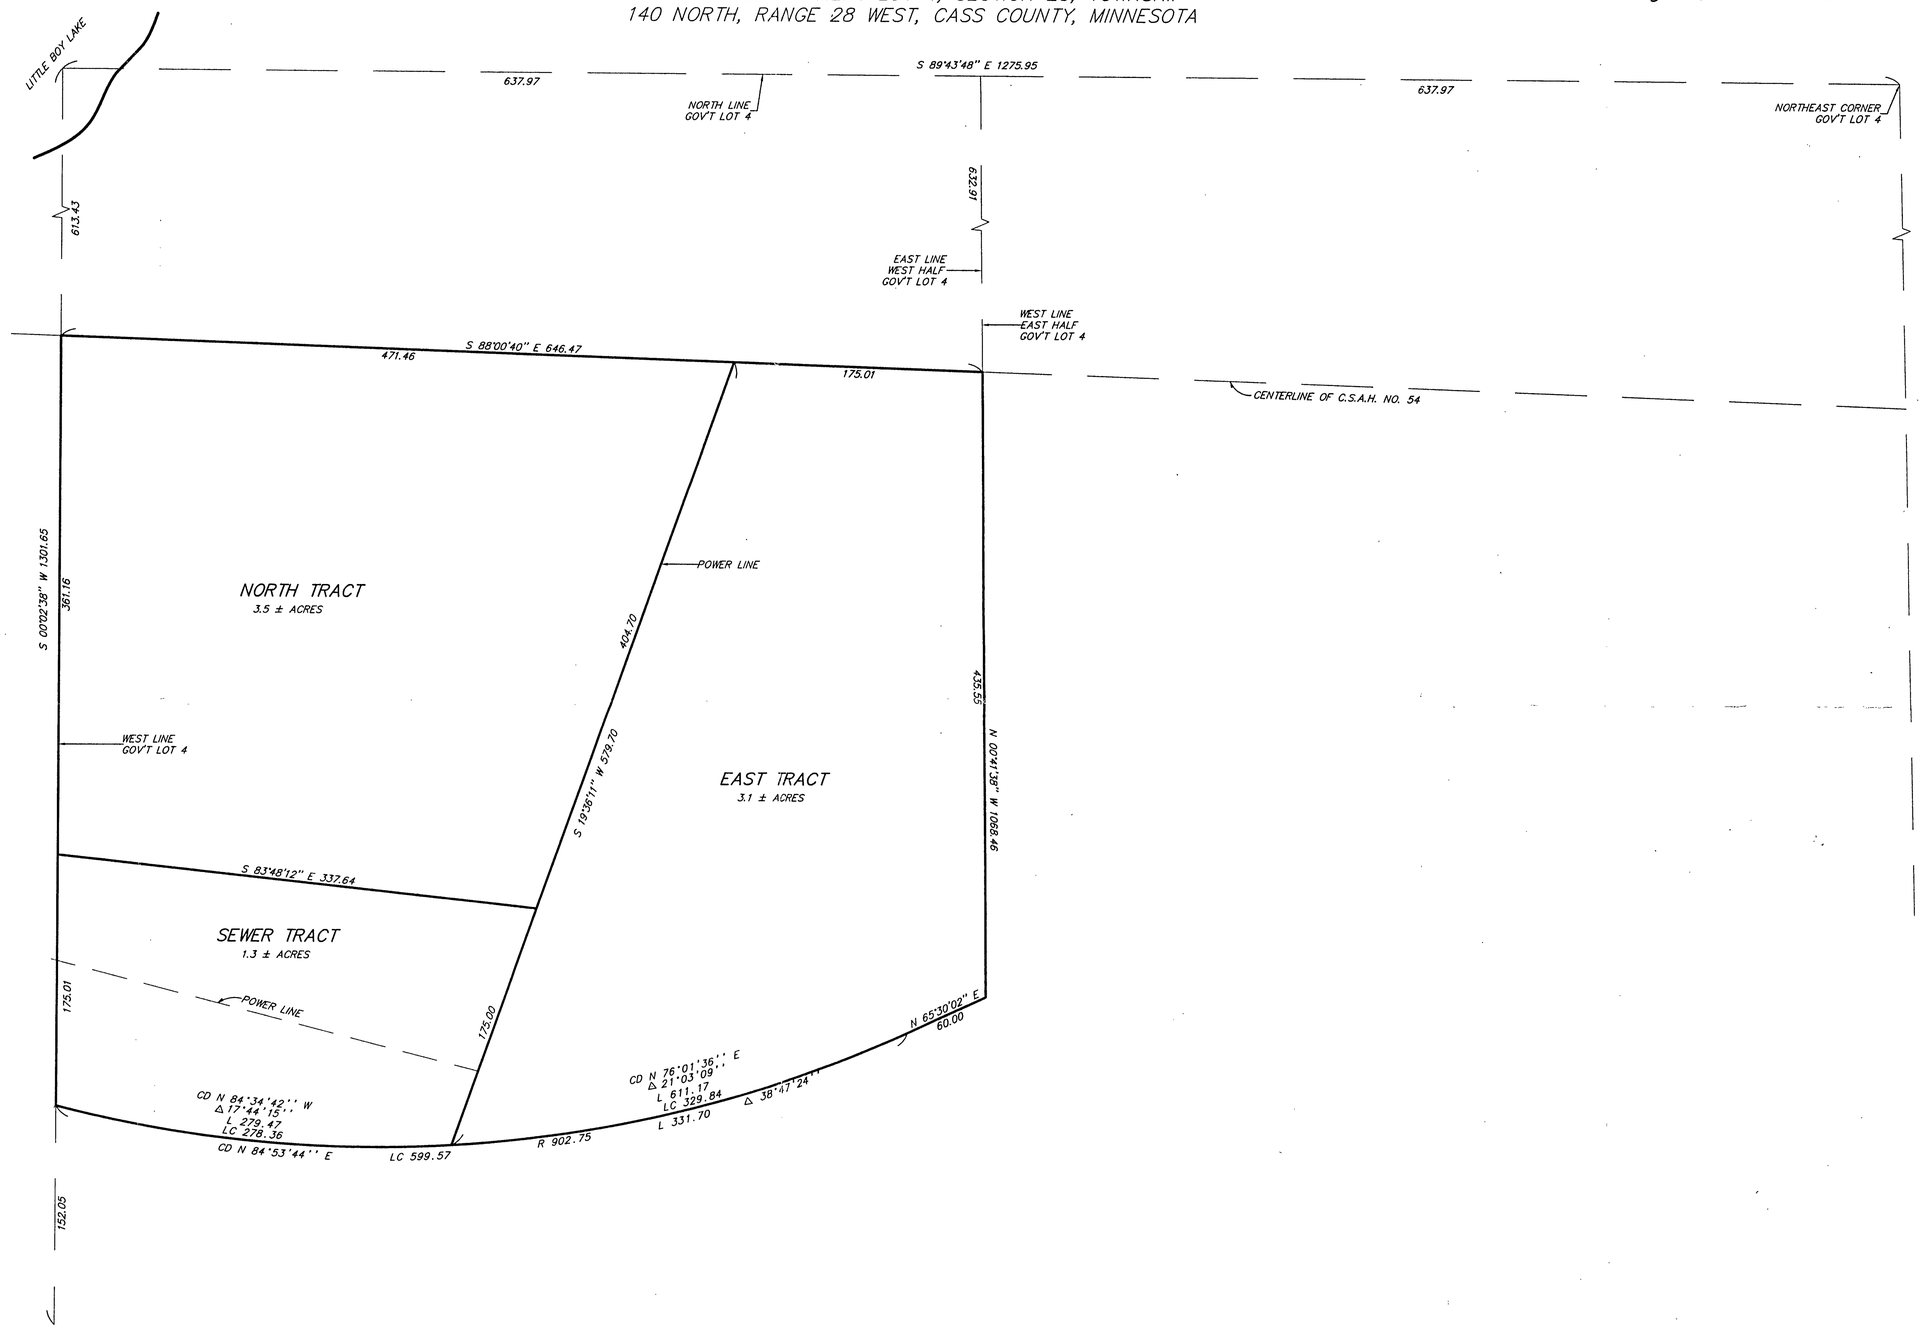


I HEREBY CERTIFY THAT THIS SURVEY, PLAN, SPECIFICATION OR REPORT WAS PREPARED BY ME OR UNDER MY DIRECT SUPERVISION AND THAT I AM A DULY LICENSED ENGINEER OR LAND SURVEYOR UNDER THE LAWS OF THE STATE OF MINNESOTA.

DATE 9/23/97 LIC. NO. 21367


LANDECKER & ASSOCIATES INC.
WALKER, MN. 56484
PHONE 218-547-1296
PLANNING ENGINEERING SURVEYING


| | | | |
|---|---|---|---|
| PROJ. MGR. TLF | DATE 9/23/97 | REVISIONS | COMPUTER 1068-2 |
| CHECKED BY TLF | SCALE HORZ. 1"=50' | | BOOK XX PG. XX |
| DRAWN BY MRS | | | FILE NO. W1068-2 |