CERTIFICATE OF SURVEY

PART OF GOVERNEMNT LOT 9,
SECTION 19, TOWNSHIP 140 NORTH, RANGE 29 WEST,
CASS COUNTY, MINNESOTA

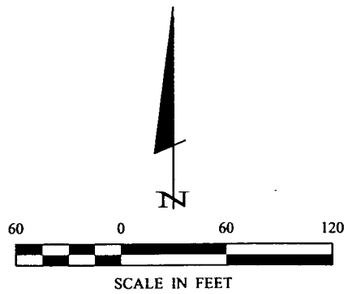

● DENOTES MONUMENT FOUND

ORIENTATION OF THIS BEARING SYSTEM IS BASED ON THE SOUTH LINE OF GOV'T LOT 9 TO HAVE AN ASSUMED BEARING OF N 89° 53' 29" W.

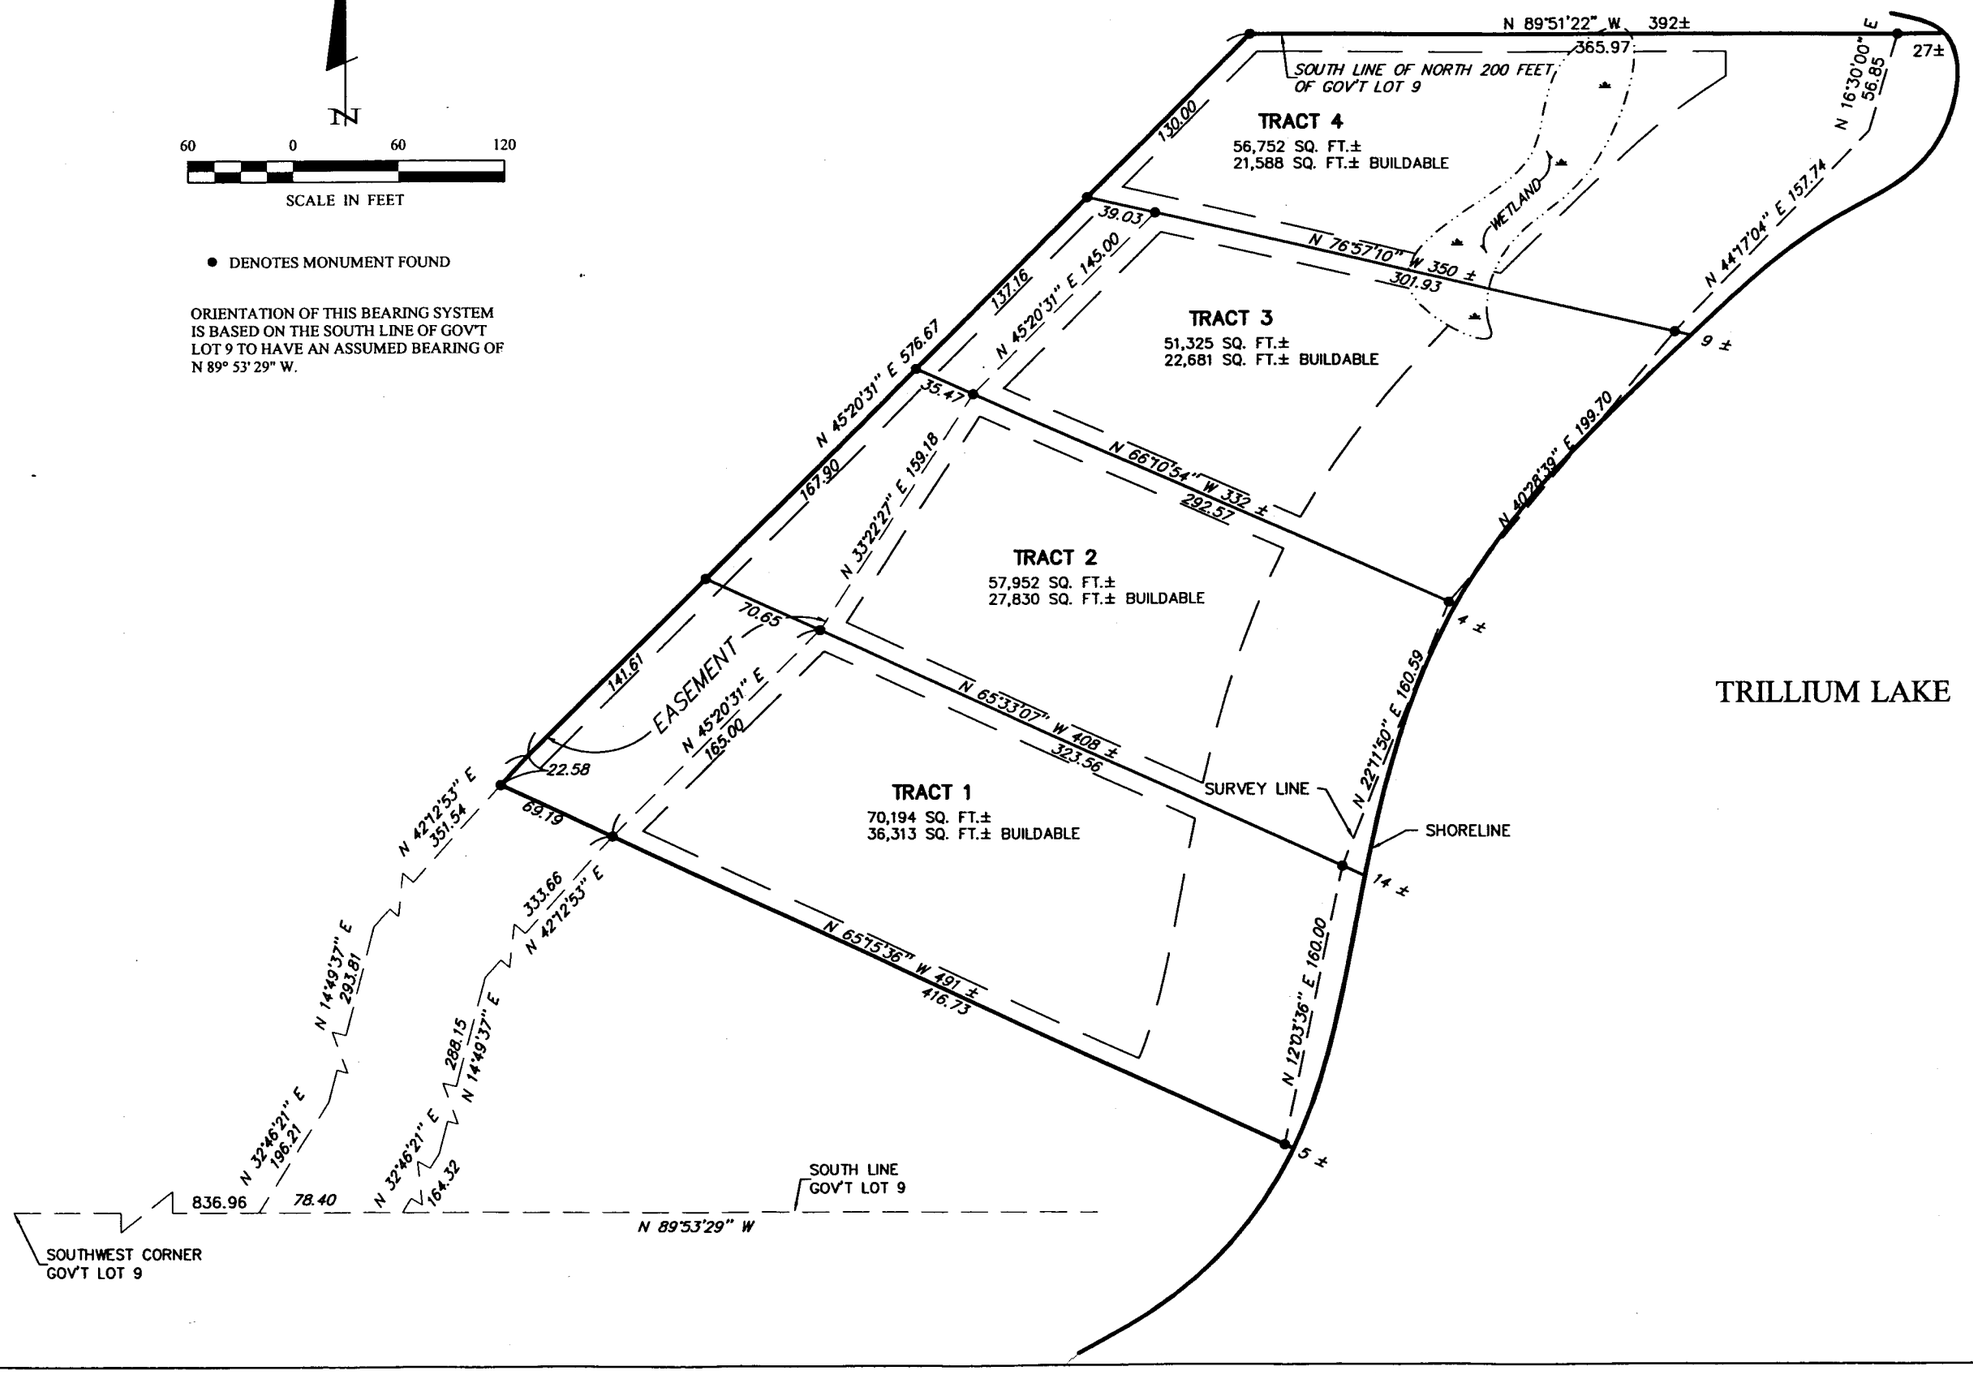

EXHIBIT "B"

Landecker & Associates, Inc.
Engineering · Surveying · Planning
Walker, MN 56484
Phone: 1218547-1296 Fax: 1218547-2727

I HEREBY CERTIFY THAT THIS SURVEY, PLAN, SPECIFICATION, OR REPORT WAS PREPARED BY ME OR UNDER MY DIRECT SUPERVISION AND THAT I AM A DULY LICENSED PROFESSIONAL ENGINEER UNDER THE LAWS OF THE STATE OF MINNESOTA.
Jeffrey L. Friedman
DATE 3/11/04 LIC. NO. 21362

REVISIONS		
NO.	DESCRIPTION	DATE

DATE: 3/11/04
SCALE: HORZ. 1"=80' VERT. NONE
COMPUTER: 042045
FIELD BOOK: BOOK 0 PG. 0
FILE NO: 042045
PROJ. MGR.: DRG
CHECKED BY: TLF
DRAWN BY: DRG

CERTIFICATE OF SURVEY
PAT MORAN
PO BOX 393
LONGVILLE, MN. 56655

SHEET 1 OF 1