CERTIFICATE OF SURVEY

PART OF GOVERNMENT LOT 9,
SECTION 19, TOWNSHIP 140 NORTH, RANGE 29 WEST,
CASS COUNTY, MINNESOTA

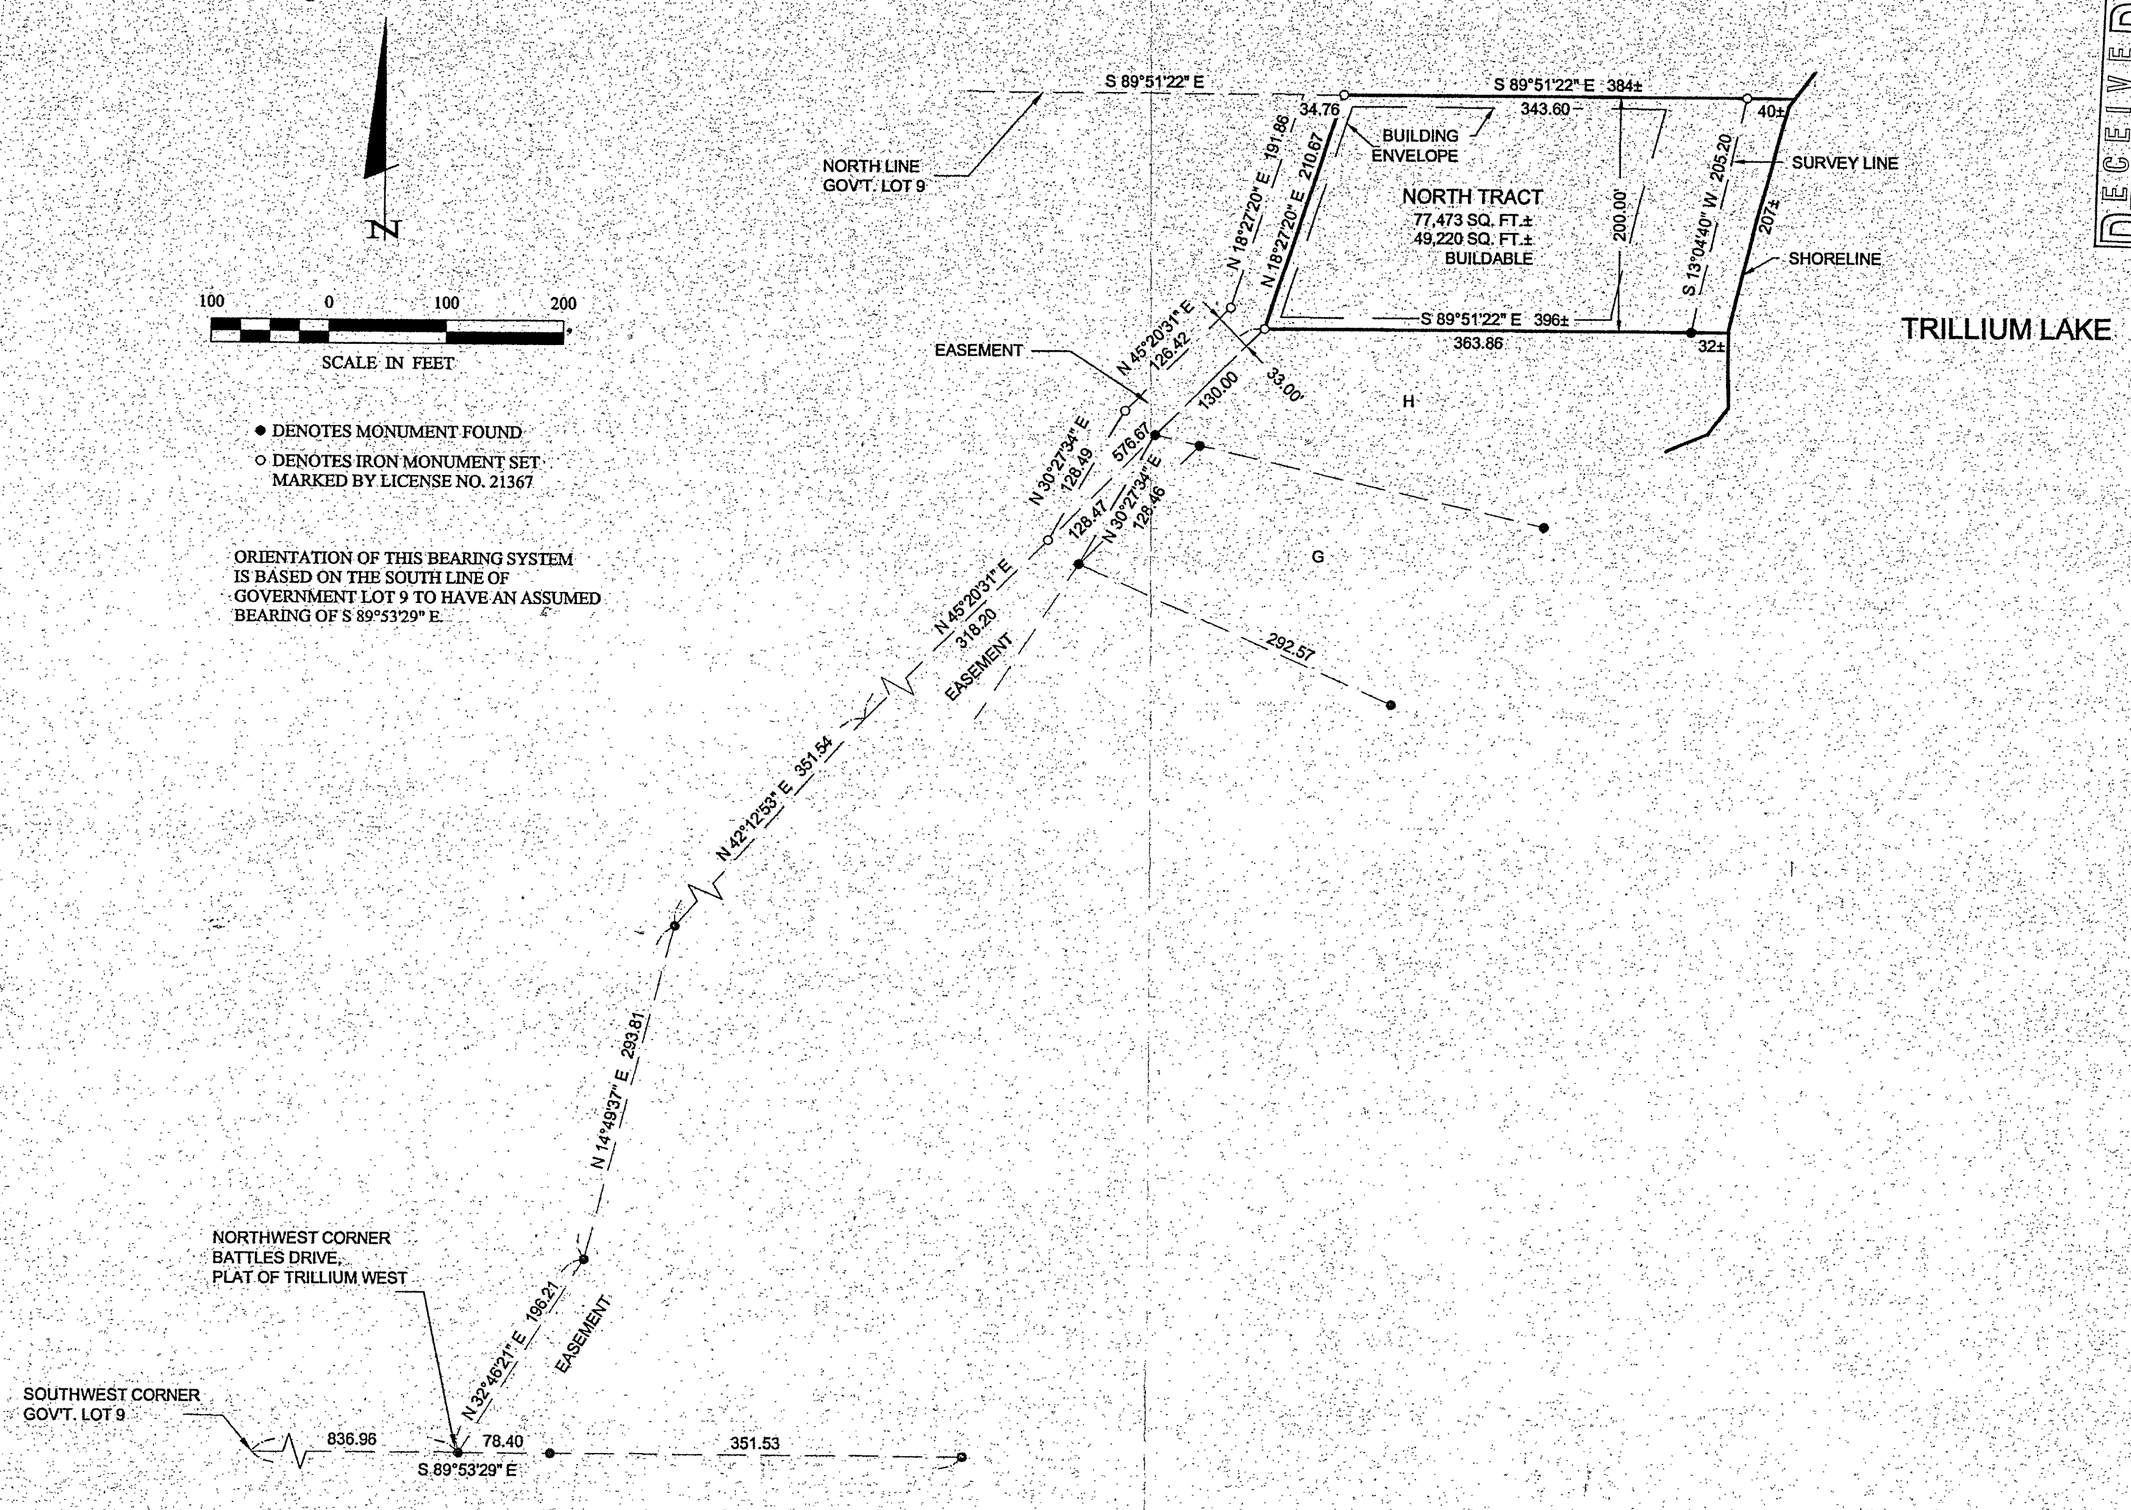

● DENOTES MONUMENT FOUND

○ DENOTES IRON MONUMENT SET MARKED BY LICENSE NO. 21367

ORIENTATION OF THIS BEARING SYSTEM IS BASED ON THE SOUTH LINE OF GOVERNMENT LOT 9 TO HAVE AN ASSUMED BEARING OF S 89°53'29" E.

RECEIVED
#2291
MAY -4 2004
GL9 19-140-29
CASS COUNTY SURVEYOR

Landecker & Associates, Inc.
Engineering · Surveying · Planning
Walker, MN 56484
Phone: 1-218-547-1296 Fax: 1-218-547-2272

I HEREBY CERTIFY THAT THIS SURVEY, PLAN, SPECIFICATION, OR REPORT WAS PREPARED BY ME OR UNDER MY DIRECT SUPERVISION AND THAT I AM A DULY LICENSED PROFESSIONAL ENGINEER OR LAND SURVEYOR UNDER THE LAWS OF THE STATE OF MINNESOTA.

TERRY L. FREEMAN
LIC. NO. 21367
DATE 4/30/04

REVISIONS		
DATE	DESCRIPTION	BY

DATE: 4/30/04
SCALE: HORZ. 1"=100'
VERT. NONE

COMPUTER: 042046
FIELD BOOK: BOOK 210 PG. 43
FILE NO: 042046

PROJ. MGR.: DRG
CHECKED BY: TLF
DRAWN BY: TRJ

CERTIFICATE OF SURVEY
DONALD PETERSON
2170 COUNTY ROAD 5 NW
HACKENSACK, MN 56452

SHEET 1 OF 1