CERTIFICATE OF SURVEY

LOT 55 AND PART OF VACATED RESERVATION LANE
AUDITOR'S PLAT OF LONGVILLE
SECTION 34, TOWNSHIP 141 NORTH, RANGE 28 WEST,
CASS COUNTY, MINNESOTA

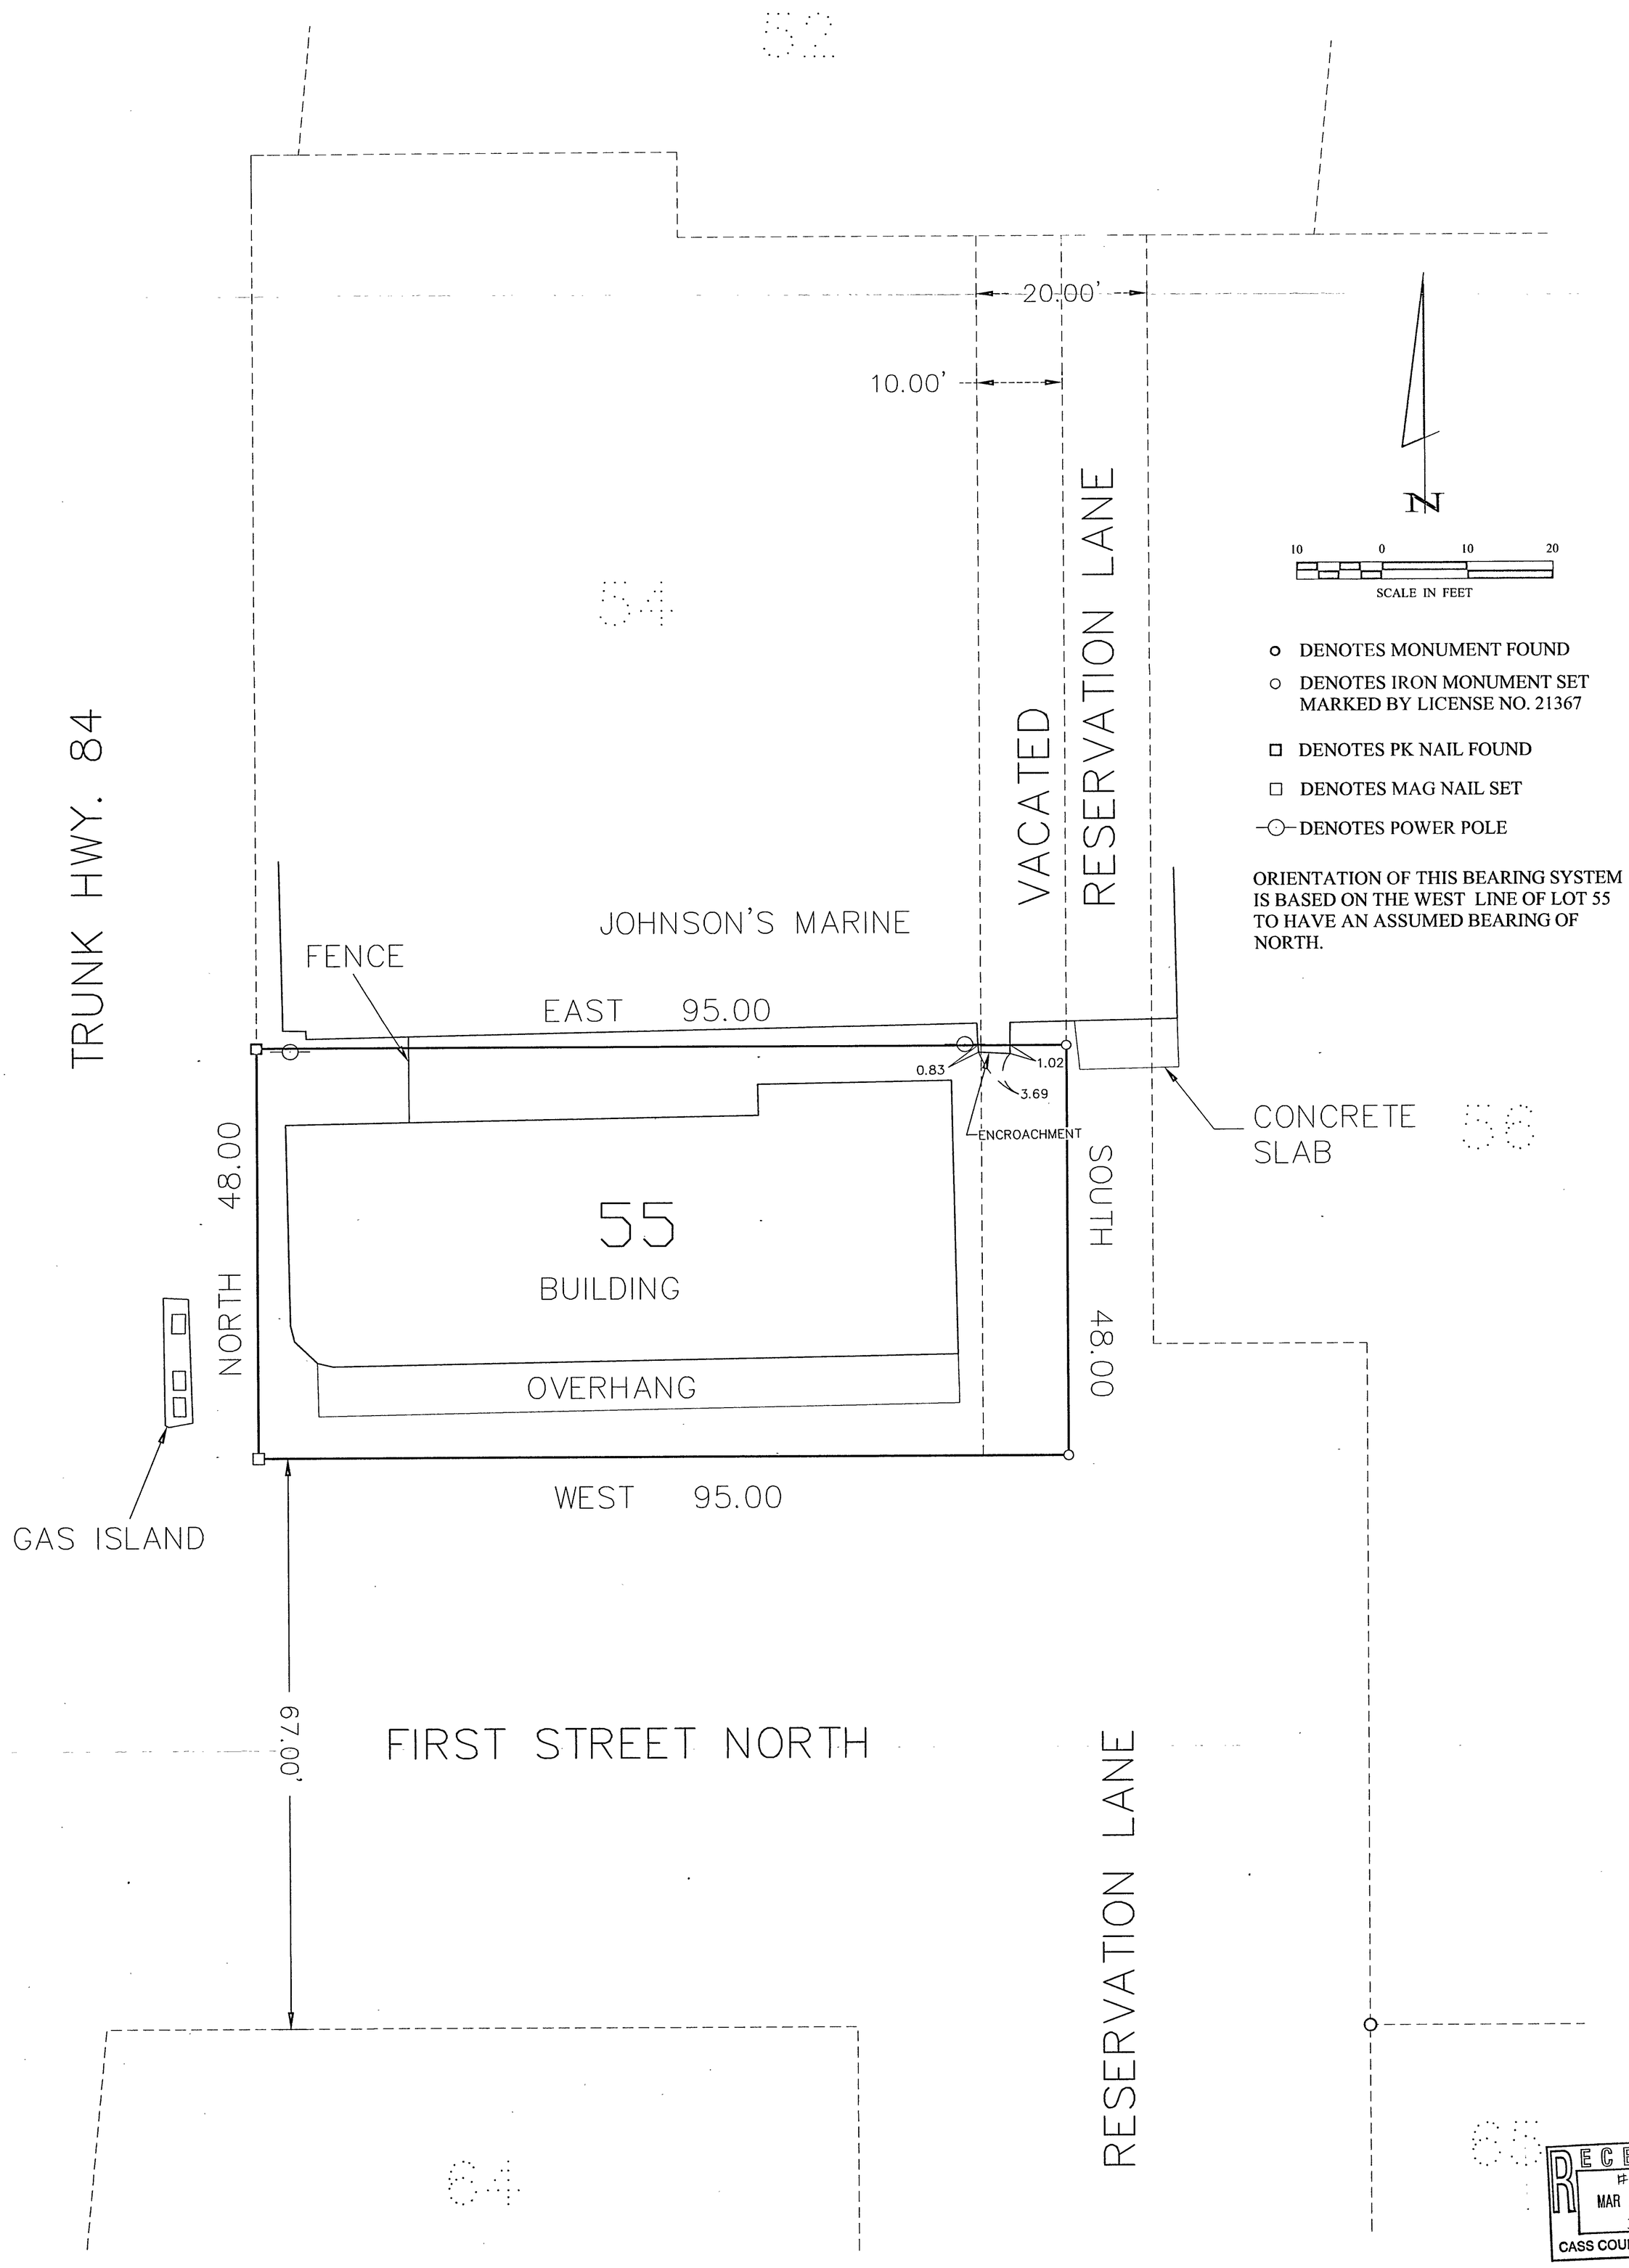

RECEIVED
#2321
MAR 30 2004
34-141-28
CASS COUNTY SURVEYOR

SHEET 1 OF 1	CERTIFICATE OF SURVEY	PROJ. MGR. TLF	COMPUTER: 042021	DATE: 3/11/04	REVISIONS: DATE / DESCRIPTION / BY	I HEREBY CERTIFY THAT THIS SURVEY, PLAN, SPECIFICATION, OR REPORT WAS PREPARED BY ME OR UNDER MY DIRECT SUPERVISION AND THAT I AM A DULY LICENSED PROFESSIONAL ENGINEER OR LAND SURVEYOR UNDER THE LAWS OF THE STATE OF MINNESOTA.
	FIRST NATIONAL BANK OF WALKER P.O. BOX 520 WALKER, MN 56484	CHECKED BY: DRG	FIELD BOOK: BOOK 209 PG. 67	SCALE: HORZ. 1"=10'		TERRY L. FREEMAN DATE 3/11/04 LIC. NO. 21367
		DRAWN BY: TRJ	FILE NO: 042021	VERT. NONE		

Landecker & Associates, Inc.
Engineering · Surveying · Planning
Walker, MN 56484
Phone: 1-218-547-1296 Fax: 1-218-547-2272