CERTIFICATE OF SURVEY

PART OF GOVERNMENT LOT 3, SECTION 9, TOWNSHIP 143 NORTH, RANGE 30 WEST, CASS COUNTY, MINNESOTA

RECEIVED
FEB 23 2005
COUNTY SURVEYOR

B143

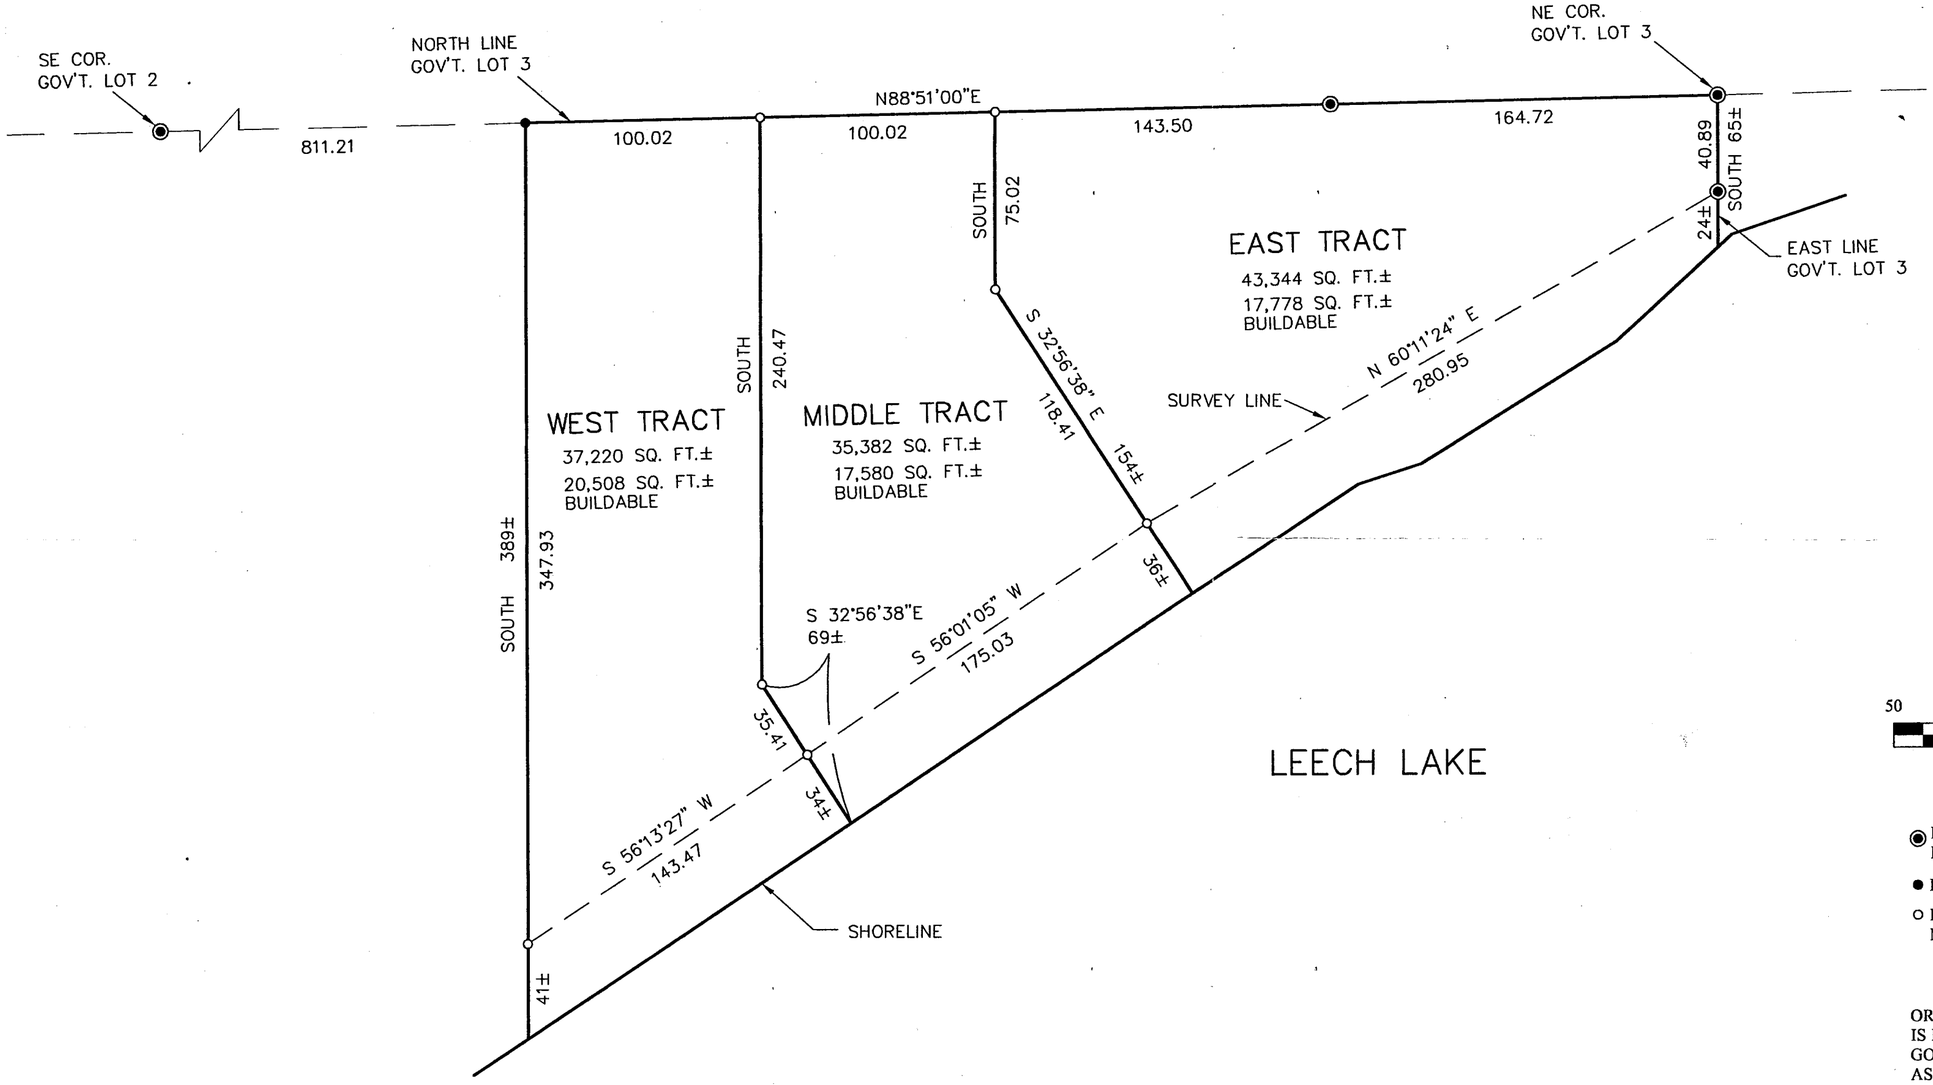

- ◉ DENOTES G.L.O. BRASS CAP MONUMENT FOUND
- ● DENOTES MONUMENT FOUND
- ○ DENOTES IRON MONUMENT SET MARKED BY LICENSE NO. 21367

ORIENTATION OF THIS BEARING SYSTEM IS BASED ON THE NORTH LINE OF GOVERNMENT LOT 3 TO HAVE AN ASSUMED BEARING OF N 88°51'00" E.

Landecker & Associates, Inc.
Engineering - Surveying - Planning
Walker, MN 56484
Phone: 1-218-547-1296 Fax: 1-218-547-2272

I HEREBY CERTIFY THAT THIS SURVEY, PLAN, SPECIFICATION, OR REPORT WAS PREPARED BY ME OR UNDER MY DIRECT SUPERVISION AND THAT I AM A DULY LICENSED PROFESSIONAL ENGINEER OR LAND SURVEYOR UNDER THE LAWS OF THE STATE OF MINNESOTA
TERRY L. FREEMAN LIC. NO. 21367
DATE 3/9/04

REVISIONS		
DATE	DESCRIPTION	BY

PROJ. MGR. TLF	COMPUTER: 042012	DATE: 3/9/04	
CHECKED BY: DRG	FIELD BOOK: BOOK 209 PG. 45	SCALE: HORZ. 1"=50'	VERT. NONE
DRAWN BY: TRJ	FILE NO: 042012		

CERTIFICATE OF SURVEY

REGGIE THIEL
28270 MIDDAY CIRCLE
LAPORTE, MN 56461

SHEET 1 OF 1