CERTIFICATE OF SURVEY

LOT 18, BLOCK ONE, GREEN HILL,
CASS COUNTY, MINNESOTA

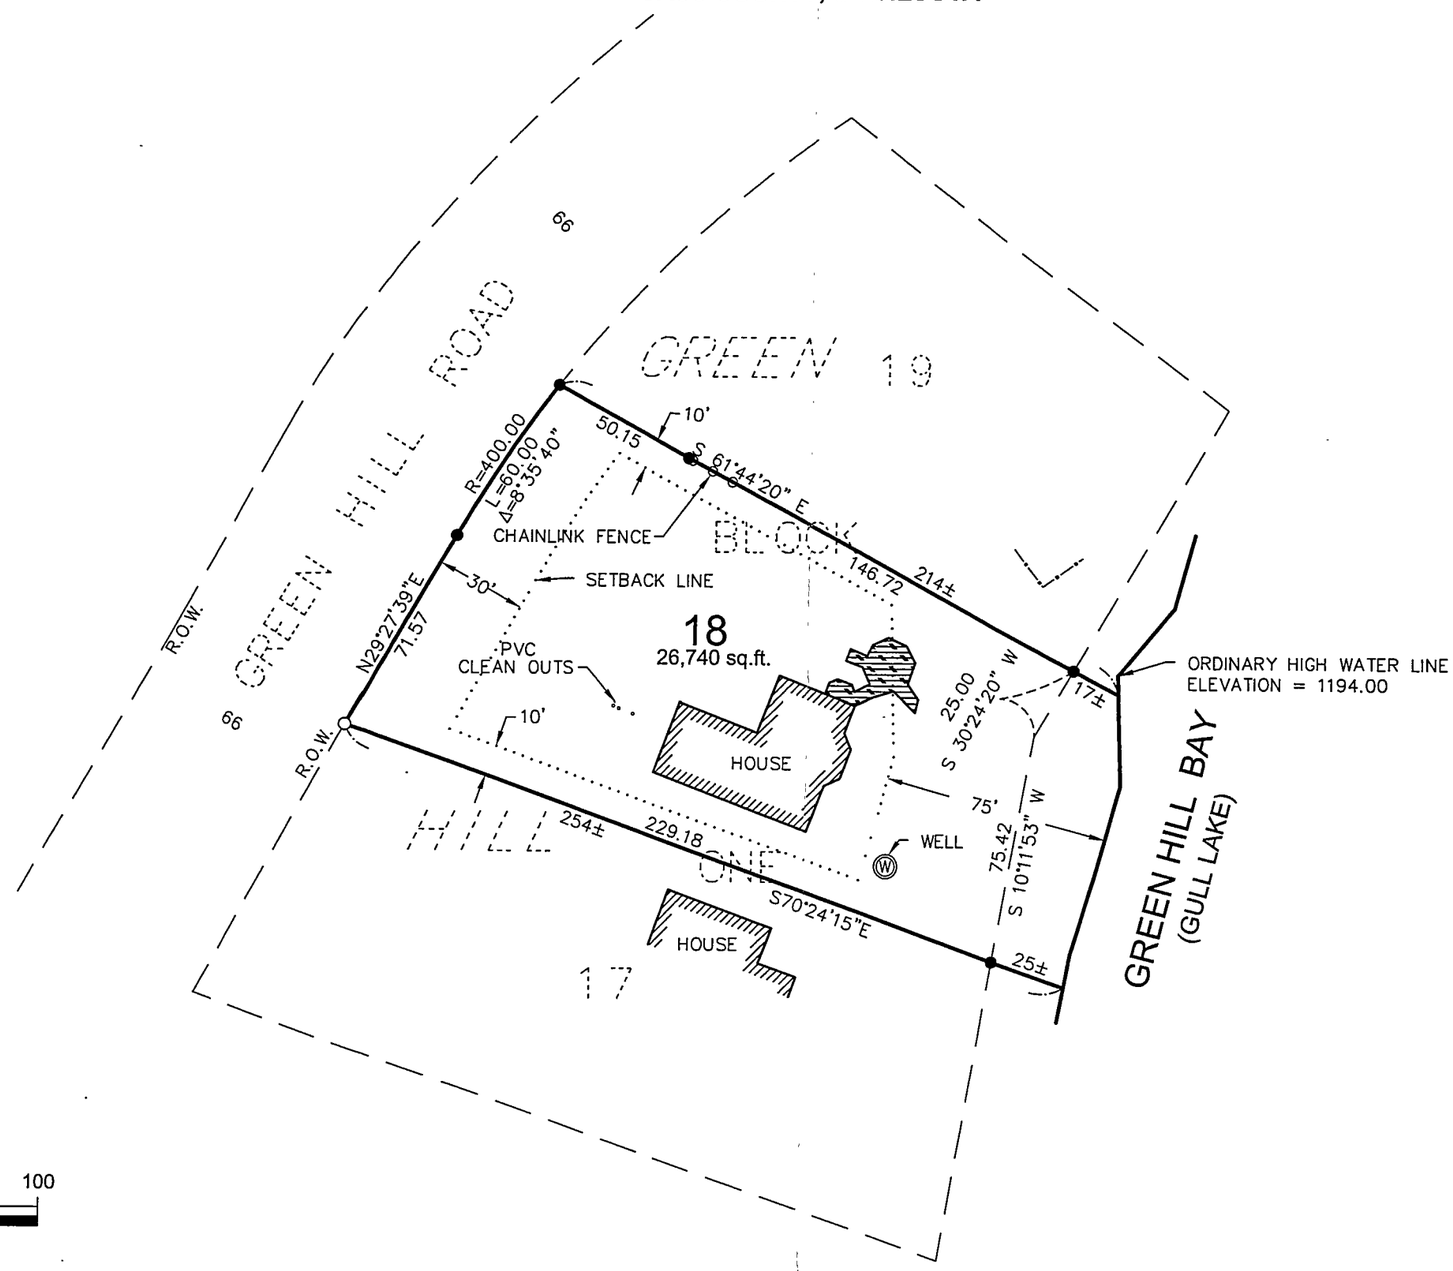

(IN FEET)

ORIENTATION OF THIS BEARING SYSTEM IS BASED ON AN ASSUMED DATUM

● = DENOTES FOUND IRON MONUMENT

○ = DENOTES 1/2" DIAM. BY 18" LONG IRON PIPE MONUMENT SET AND MARKED RLS # 42630

Green Hill

RECEIVED
#2371
AUG 18 2004
30-134-29
CASS COUNTY SURVEYOR

© 2004 WIDSETH SMITH NOLTING

DATE.	MAY 26, 2004
SCALE	AS SHOWN
DRAWN BY	JJG
CHECKED BY:	CMC
FILE NUMBER.	69405

DATE	AMENDMENTS	BY

PREPARED FOR: **KUEPER'S CONST. SWANSON PROPERTY**

I HEREBY CERTIFY THAT THIS SURVEY, PLAN, OR REPORT WAS PREPARED BY ME OR UNDER MY DIRECT SUPERVISION AND THAT I AM A DULY LICENSED LAND SURVEYOR UNDER THE LAWS OF THE STATE OF MINNESOTA

Randy A. Quale

RANDY A. QUALE DATE: 5-27-04 LIC NO 42630

WIDSETH SMITH NOLTING

ENGINEERS ALEXANDRIA BEMIDJI
ARCHITECTS BRAINERD
LAND SURVEYORS CROOKSTON GRAND FORKS
ENVIRONMENTAL SERVICES WWW.WSN-MN.COM