Certificate of Survey

NW 1/4 NE 1/4 Section 14, Township 137 North, Range 31 West, Cass County, Minnesota

Vicinity Map
Section 14-137-31

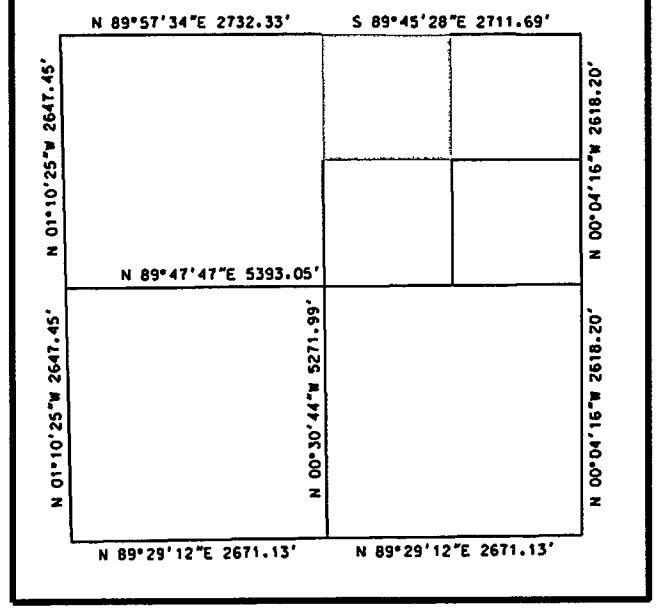

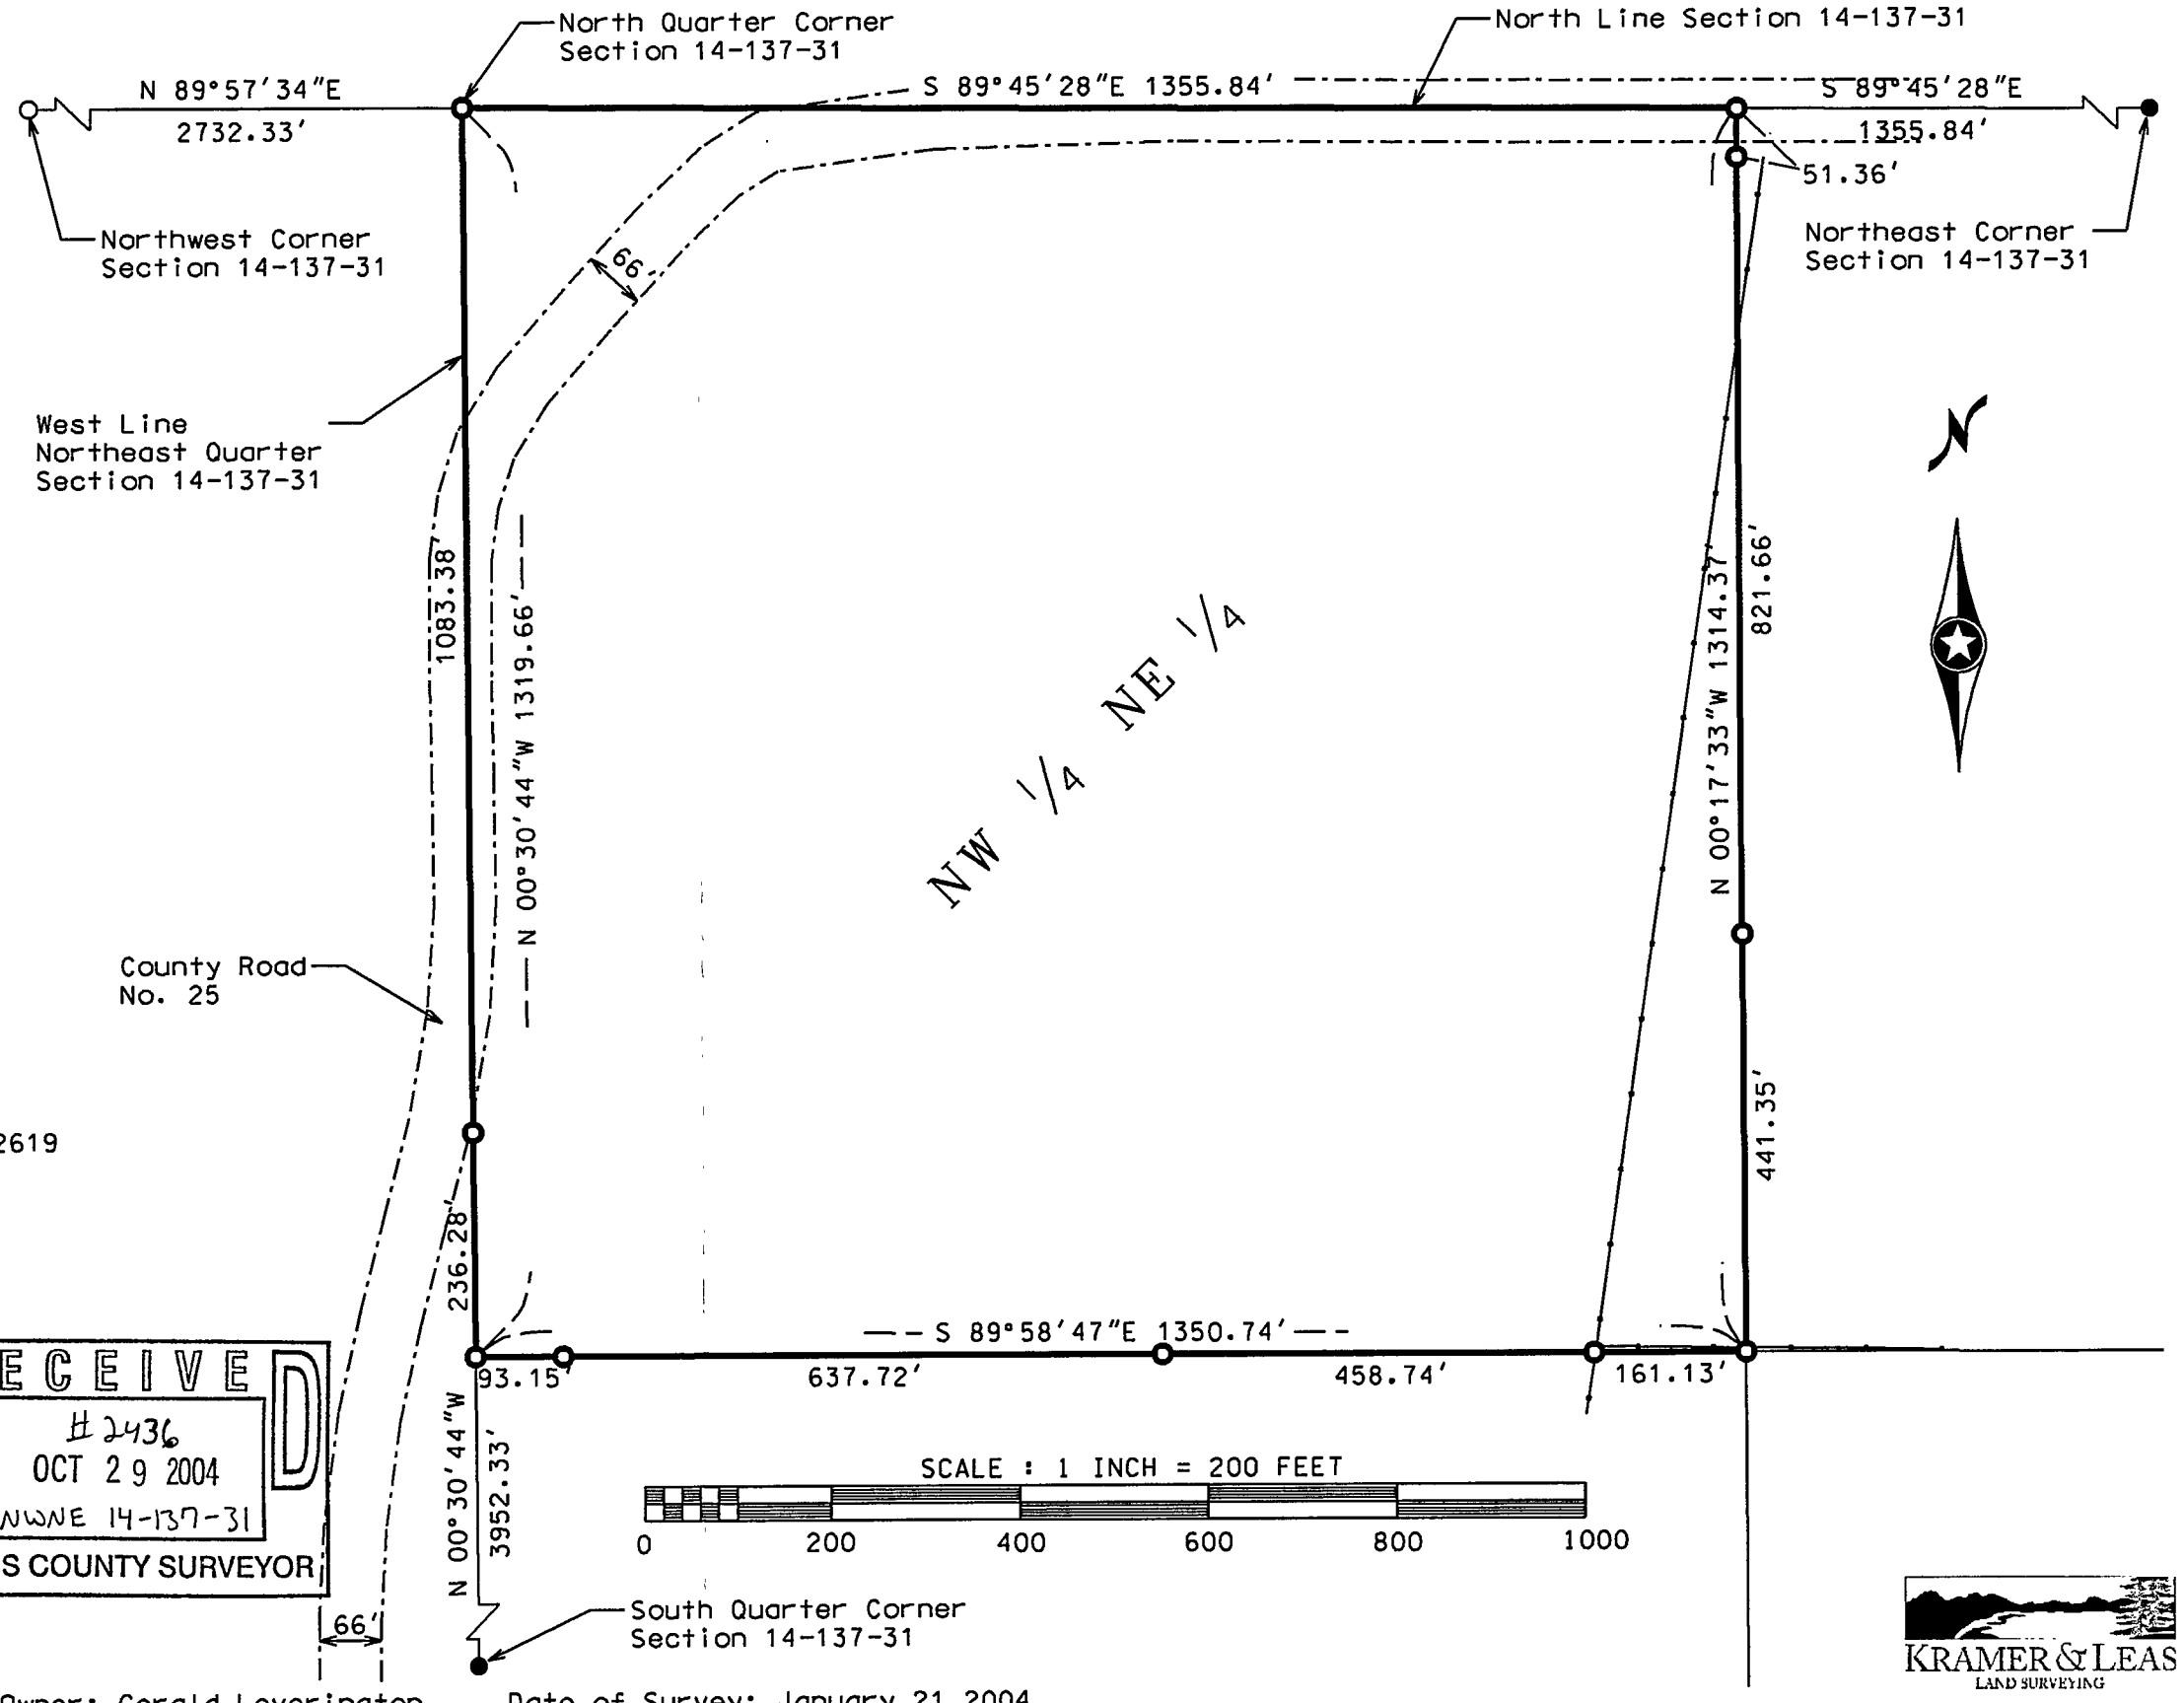

● Denotes Iron Monument Found
○ Denotes Iron Monument Set. Marked 42619

Orientation of this bearing sytem is the North American Datum of 1983

I hereby certify that this survey was prepared by me or under my direct supervision. and that I am a duly licensed land surveyor under the laws of the State of Minnesota.

Jarrett Leas 2/5/04

Jarrett Leas. Land Surveyor
Minnesota License No. 42619

RECEIVED
#2436
OCT 29 2004
NWNE 14-137-31
CASS COUNTY SURVEYOR

KRAMER & LEAS
LAND SURVEYING

Drawn By: J. Leas Checked By: J. Kramer Owner: Gerald Leverington Date of Survey: January 21 2004