CERTIFICATE OF SURVEY

PART OF THE PLAT OF SUNSET BEACH, SECTION 11, TOWNSHIP 140 NORTH, RANGE 31 WEST, CASS COUNTY, MINNESOTA

Sunset Beach
RECEIVED
#2543
DEC - 2 2004
11-140-31
CASS COUNTY SURVEYOR

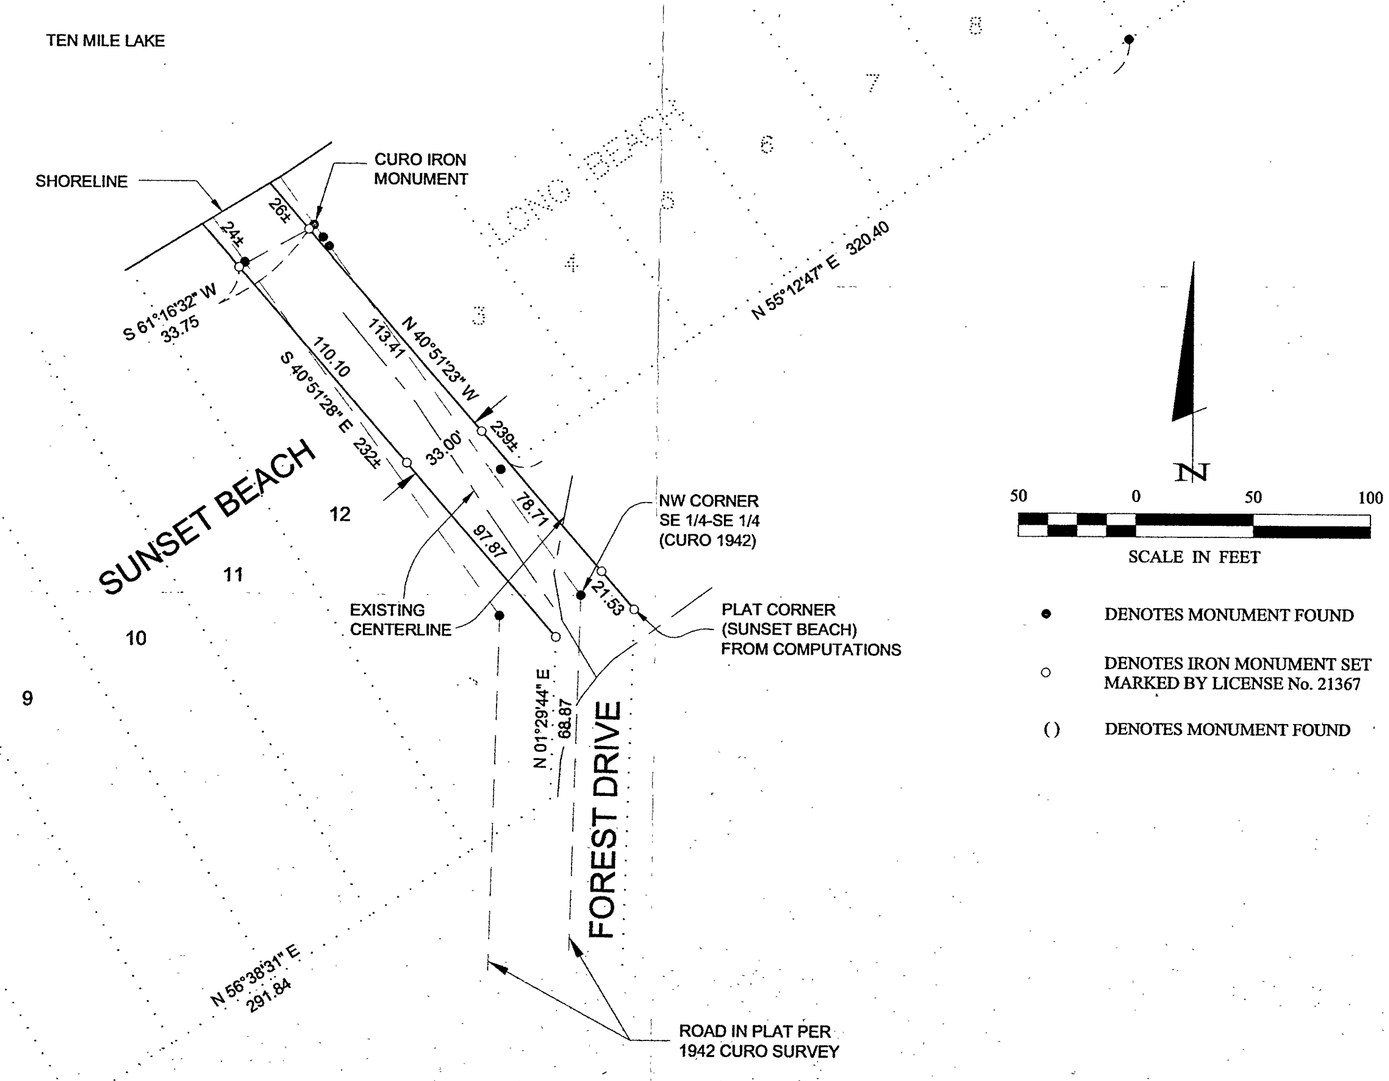

N

50 0 50 100

SCALE IN FEET

- ● DENOTES MONUMENT FOUND
- ○ DENOTES IRON MONUMENT SET MARKED BY LICENSE No. 21367
- ( ) DENOTES MONUMENT FOUND

Landecker & Associates, Inc.
Engineering · Surveying · Planning
Pequot Lakes, MN 56472
Phone 1-888-864-4940 Fax 218-568-8404

I HEREBY CERTIFY THAT THIS SURVEY, PLAN, SPECIFICATION, OR REPORT WAS PREPARED BY ME OR UNDER MY DIRECT SUPERVISION AND THAT I AM A DULY LICENSED PROFESSIONAL ENGINEER OR LAND SURVEYOR UNDER THE LAWS OF THE STATE OF MINNESOTA.

DATE 11/15/04 JERRY L. FREEMAN+ LIC. NO. 21367

REVISIONS		
DESCRIPTION	DATE	BY

PROJ. MGR. DRG	COMPUTER: 042189	DATE: 11/15/04	
CHECKED BY: TLF	FIELD BOOK: BOOK 217 PG. 20	SCALE: HORZ. 1"=50'	VERT. +
DRAWN BY: TRJ	FILE NO: 042189		

CERTIFICATE OF SURVEY

HIRAM TOWNSHIP
c/o FRED MARTIN
5438 36TH STREET NW
AKELEY, MN. 56433

SHEET 1 OF 1