CERTIFICATE OF SURVEY

GOVERNMENT LOTS 10 AND 11,
SECTION 2, TOWNSHIP 141 NORTH, RANGE 30 WEST,
CASS COUNTY, MINNESOTA

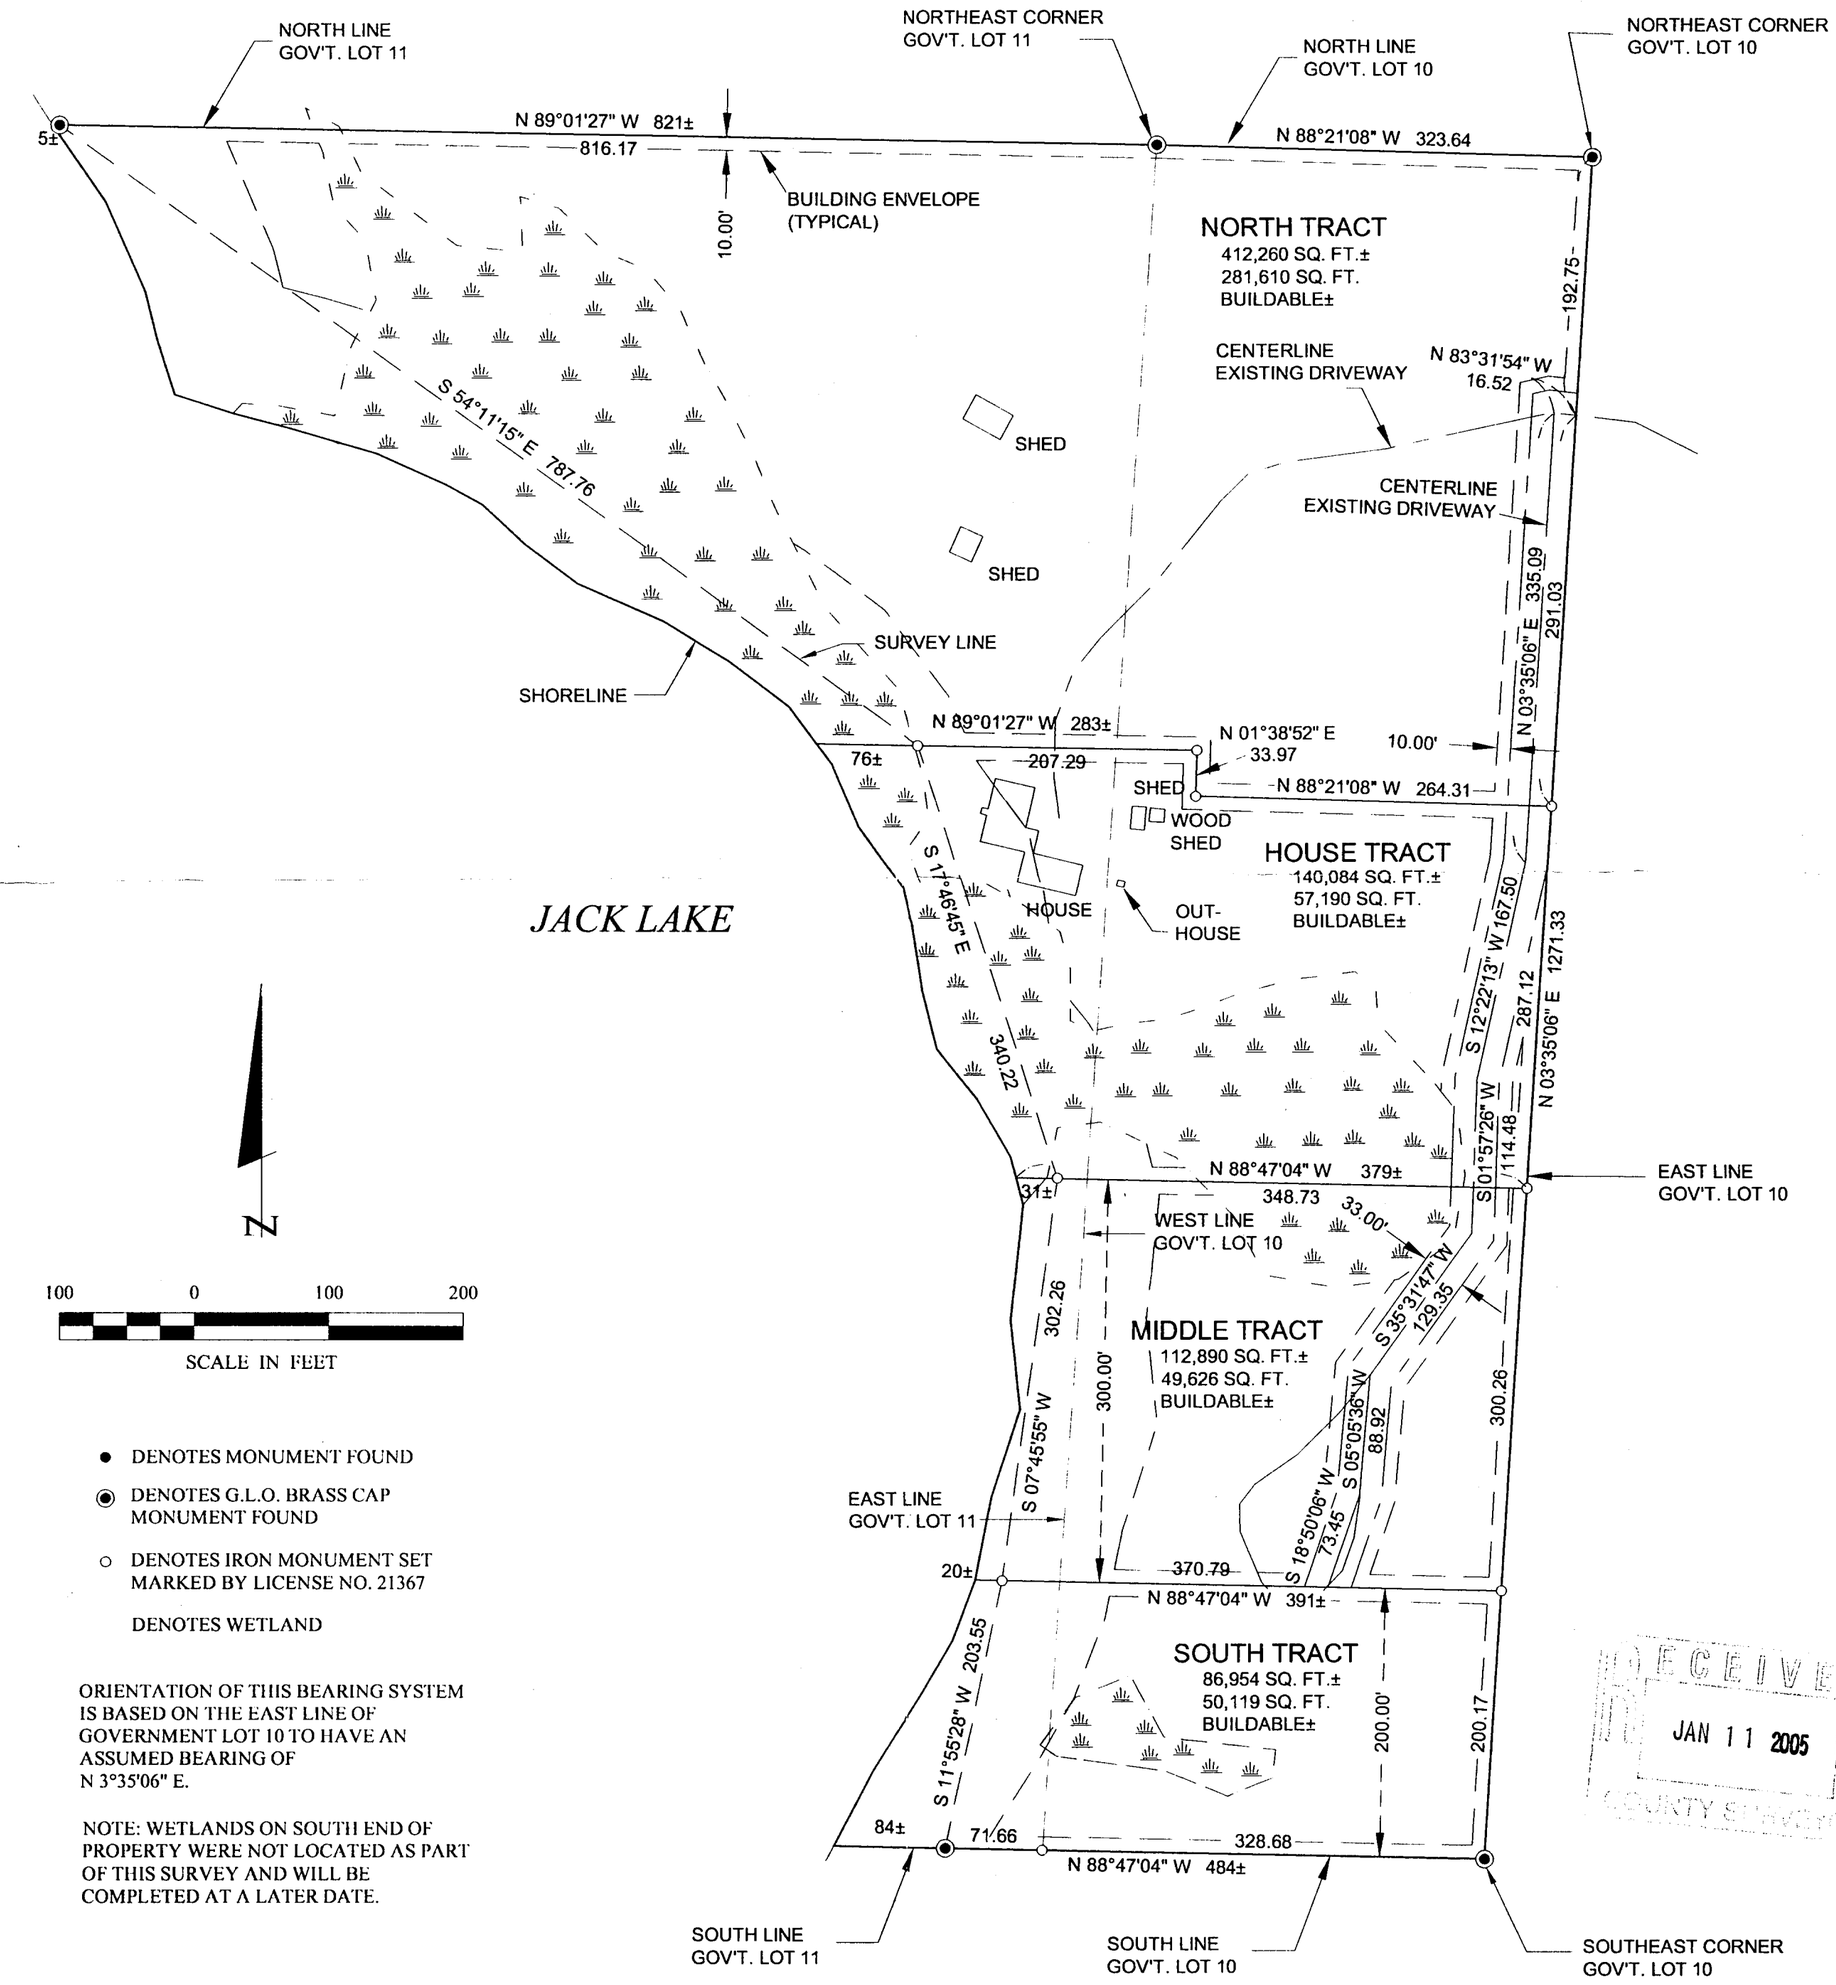

- ● DENOTES MONUMENT FOUND
- ◉ DENOTES G.L.O. BRASS CAP MONUMENT FOUND
- ○ DENOTES IRON MONUMENT SET MARKED BY LICENSE NO. 21367

DENOTES WETLAND

ORIENTATION OF THIS BEARING SYSTEM IS BASED ON THE EAST LINE OF GOVERNMENT LOT 10 TO HAVE AN ASSUMED BEARING OF N 3°35'06" E.

NOTE: WETLANDS ON SOUTH END OF PROPERTY WERE NOT LOCATED AS PART OF THIS SURVEY AND WILL BE COMPLETED AT A LATER DATE.

RECEIVED
JAN 11 2005
COUNTY SURVEYOR

SHEET 1 OF 1	CERTIFICATE OF SURVEY	PROJ. MGR. DRG	COMPUTER: 042332	DATE: 12/30/04	REVISIONS: DATE / DESCRIPTION / BY	I HEREBY CERTIFY THAT THIS SURVEY, PLAN, SPECIFICATION, OR REPORT WAS PREPARED BY ME OR UNDER MY DIRECT SUPERVISION AND THAT I AM A DULY LICENSED PROFESSIONAL ENGINEER OR LAND SURVEYOR UNDER THE LAWS OF THE STATE OF MINNESOTA.
	DAN PIPRUDE PO BOX 1000 WALKER, MN 56484	CHECKED BY: TLF	FIELD BOOK: BOOK 218 PG. 65	SCALE: HORZ 1"=100'		JERRY L. FREEMAN DATE 12/30/04 LIC. NO. 21367
		DRAWN BY: TRJ	FILE NO: 042332	VERT. NONE		Landecker & Associates, Inc. Engineering · Surveying · Planning Walker, MN 56484 Phone: 1-218-547-1296 Fax: 1-218-547-2272

B 119