CERTIFICATE OF SURVEY

PART OF GOVERNMENT LOT 1,
SECTION 18, TOWNSHIP 143 NORTH, RANGE 30 WEST,
CASS COUNTY, MINNESOTA

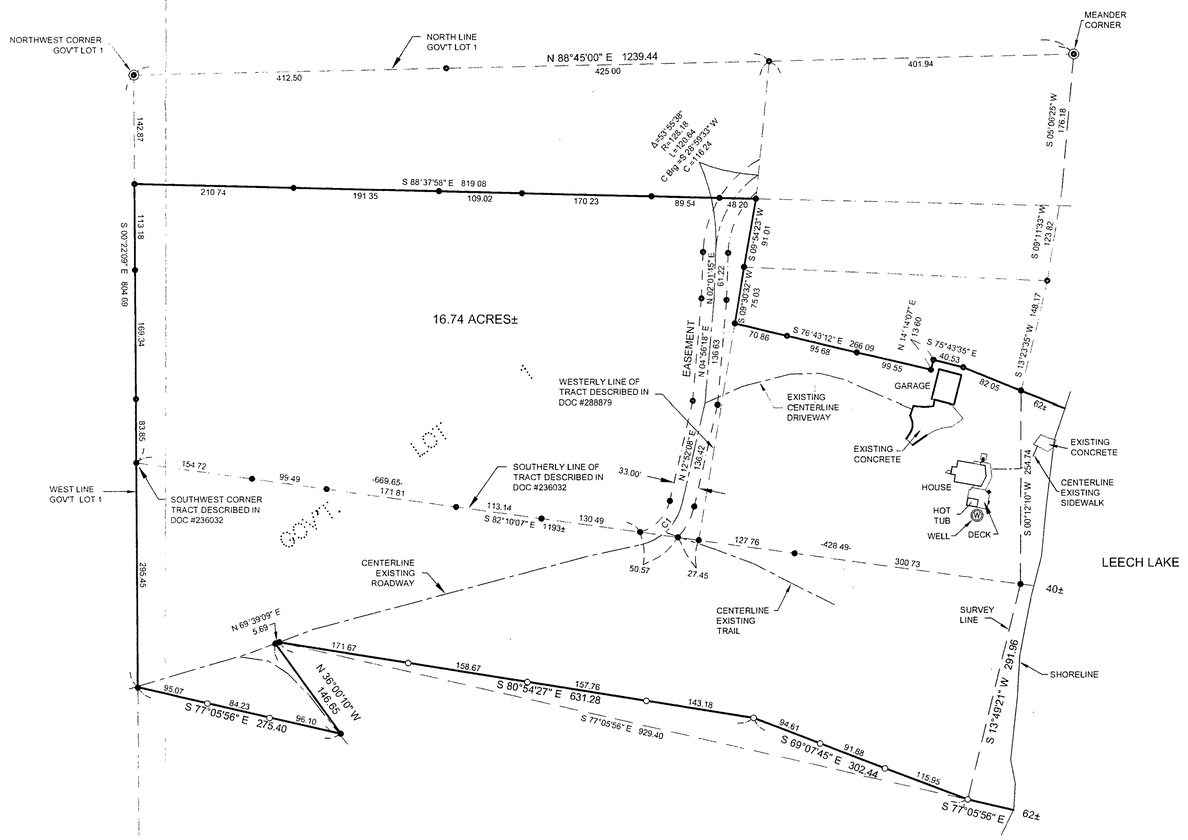

N

100 0 100 200

SCALE IN FEET

- DENOTES G.L.O. BRASS CAP MONUMENT FOUND
- DENOTES MONUMENT FOUND
- DENOTES IRON MONUMENT SET MARKED BY LICENSE No. 21367

ORIENTATION OF THIS BEARING SYSTEM IS BASED ON THE NORTH LINE OF GOVERNMENT LOT 1 TO HAVE AN ASSUMED BEARING OF N 88°45'00" E.

RECEIVED
GLI 18-145-30
MAY - 5 2005
#2005
CASS COUNTY SURVEYOR

Landecker & Associates, Inc.
Engineering - Surveying - Planning
Walker, MN 56484
Phone: 218-547-1176 Fax: 218-547-2727

I HEREBY CERTIFY THAT THIS SURVEY, PLAN, SPECIFICATION, OR REPORT WAS PREPARED BY ME OR UNDER MY DIRECT SUPERVISION AND THAT I AM A DULY LICENSED PROFESSIONAL ENGINEER OR LAND SURVEYOR UNDER THE LAWS OF THE STATE OF MINNESOTA.

TERRYL FREEMAN LIC NO. 21367

DATE 4/29/05

REVISIONS		
DESCRIPTION	BY	DATE

PROJ MGR	COMPUTER	DATE	
DRG	052029	4/29/05	
CHECKED BY	FIELD BOOK	SCALE	
TLF	BOOK 229 PG 19	HORZ 1"=100'	
DRAWN BY	FILE NO	VERT NONE	
TRJ	052029		

CERTIFICATE OF SURVEY

MARK CLANCY
20727 AZTEC STREET NW
OAK GROVE, MN 55303-8822

SHEET 1 CF 1