CERTIFICATE OF SURVEY
PART OF THE S1/2-NE1/4, SEC. 13, T.136N., R.30W.

Description for tract leased to Cass County for Landfill

The South 1050.00 feet of the South One Half of the Northeast Quarter of Section 13, Township 136 North, Range 30 West of the Fifth Principal Meridian in Cass County, Minnesota.

Description road easement to Landfill

Granting an easement over the West One Half of the Northeast Quarter of Section 13, Township 136 North, Range 30 West of the Fifth Principal Meridian, in Cass County, Minnesota, with the centerline described as follows: commencing at the Northeast corner of said section 13; thence South 89 degrees 59 minutes 26 seconds West 1793.30 feet along the north line of said section 13 to the point of beginning; thence South 2 degrees 23 minutes 04 seconds West 99.32 feet; thence South 9 degrees 55 minutes 38 seconds West 333.12 feet; thence South 7 degrees 28 minutes 38 seconds East 1198.00 feet to a point on the north line of the south 1050.00 feet of said Northeast Quarter and there ending.

DESCRIPTION OF THE MAPLE LANDFILL

The South One Half of the Northeast Quarter of Section 13, Township 136 North, Range 30 West of the Fifth Principal Meridian in Cass County, Minnesota.

CLARIFICATION.
The S1/2 of the NE 1/4 of Section 13, T136N, R30W, Cass County is owned by Harold and Carol Hallum and is known as the Maple Landfill. A smaller portion, described herein, was leased by Cass County for the purposes of landfill closure and post-closure maintenance. According to the County, the leased area contains all of the land area used for landfill operations and no waste is known to be buried outside of this area.

CONTROL POINT	ELEV	COORDINATES NORTH	COORDINATES EAST
WELL No 1-FILE	1270.10	8033.83	5224.75
SE. CORNER PAD	1265.36		
WELL No 5 TOP	1267.46	8117.86	7023.80
SE. CORNER PAD	1265.15		
WELL No 8 TOP	1273.10	7663.01	6741.90
SE. CORNER PAD	1271.30		
WELL No. 12 TOP	1271.70	8590.51	6360.83
SE. CORNER PAD	1270.13		
WELL No. 13 TOP	1266.13	8580.99	7031.32
SE. CORNER PAD	1264.11		
WELL No 14 TOP	1261.32	8322.05	7457.24
SE. CORNER PAD	1259.35		
SHACK WELL TOP	1273.63	8659.76	6240.04
HOUSE WELL TOP	1263.92	9277.61	7983.68
BENCHMARK No. 1	1276.43		
BENCHMARK No. 2	1271.24		
BENCHMARK No 3	1260.85		
SW CORNER BARN	1262.16	9360.55	7730.36
64.01 COR. BLDG.		8628.04	8197.27
78.01 END POST		7579.49	8944.12
78.02 POST REMOVED			
63.01 ROAD-TREE	1270.24		
63.04 TREE REMOVED			
63.06 ROAD-ROAD	1261.29		
77.01 FENCE COR.	1264.73		
77.02 FENCE-ROAD	1258.44		
77.03 ROAD-ROAD	1258.63		
77.04 ROAD-ROAD	1266.32		
77.03 ROAD ROAD	1263.22		

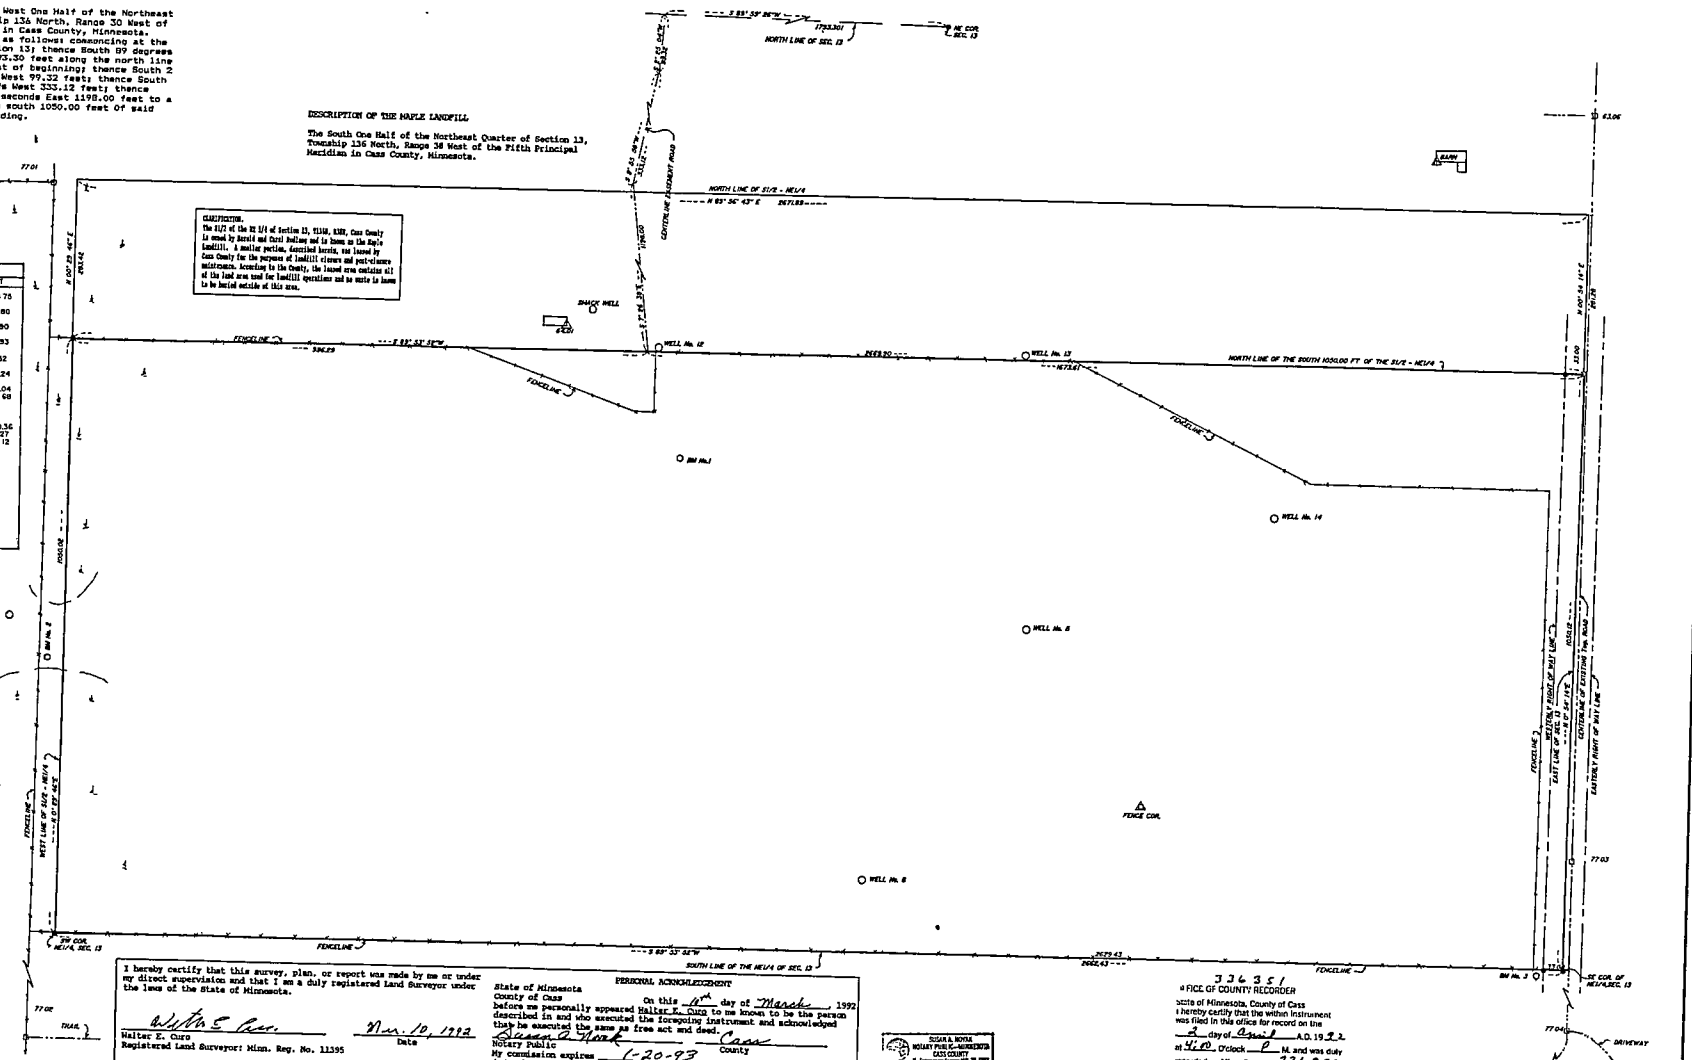

SCALE 1" = 100'
●=IRON MONUMENT IN PLACE
○=IRON PIPE MONUMENT ESTABLISHED
△=LOW WET AREA
○=WELL
△=HORIZONTAL CONTROL POINT
△=VERTICAL CONTROL POINT
○=BENCH MARK
△=HORIZONTAL AND VERTICAL CONTROL POINT

CURO SURVEYING, HACKENSACK, MINN. 56452, TELE. No. 218-675-6597

I hereby certify that this survey, plan, or report was made by me or under my direct supervision and that I am a duly registered Land Surveyor under the laws of the State of Minnesota.

Walter E. Curo
Walter E. Curo
Registered Land Surveyor: Minn. Reg. No. 11395

Mar. 10, 1992
Date

PERSONAL ACKNOWLEDGEMENT

State of Minnesota
County of Cass

On this 10th day of March, 1992 before me personally appeared Walter E. Curo to me known to be the person described in and who executed the foregoing instrument and acknowledged that he executed the same as free act and deed.

Susan A. Novak
Notary Public
My commission expires 1-20-93
(SEAL:)

Cass
County

SUSAN A. NOVAK
NOTARY PUBLIC—MINNESOTA
CASS COUNTY
My Commission Expires Feb. 20, 1993

336351
OFFICE OF COUNTY RECORDER
State of Minnesota, County of Cass
I hereby certify that the within instrument was filed in this office for record on the 2 day of April A.D. 19 92 at 4:00 o'clock P M. and was duly recorded as Micro Doc. No. 336351
Claudia Kaplan
COUNTY RECORDER

S½NE¼
13-136-30
#2719