CERTIFICATE OF SURVEY

PARTS OF GOVERNMENT LOT 1 & GOVERNMENT LOT 2, SECTION 14, TOWNSHIP 143 NORTH, RANGE 30 WEST, CASS COUNTY, MINNESOTA

RECEIVED
GL1-2 14-143-30
MAY 24 2005
#21749
CASS COUNTY SURVEYOR

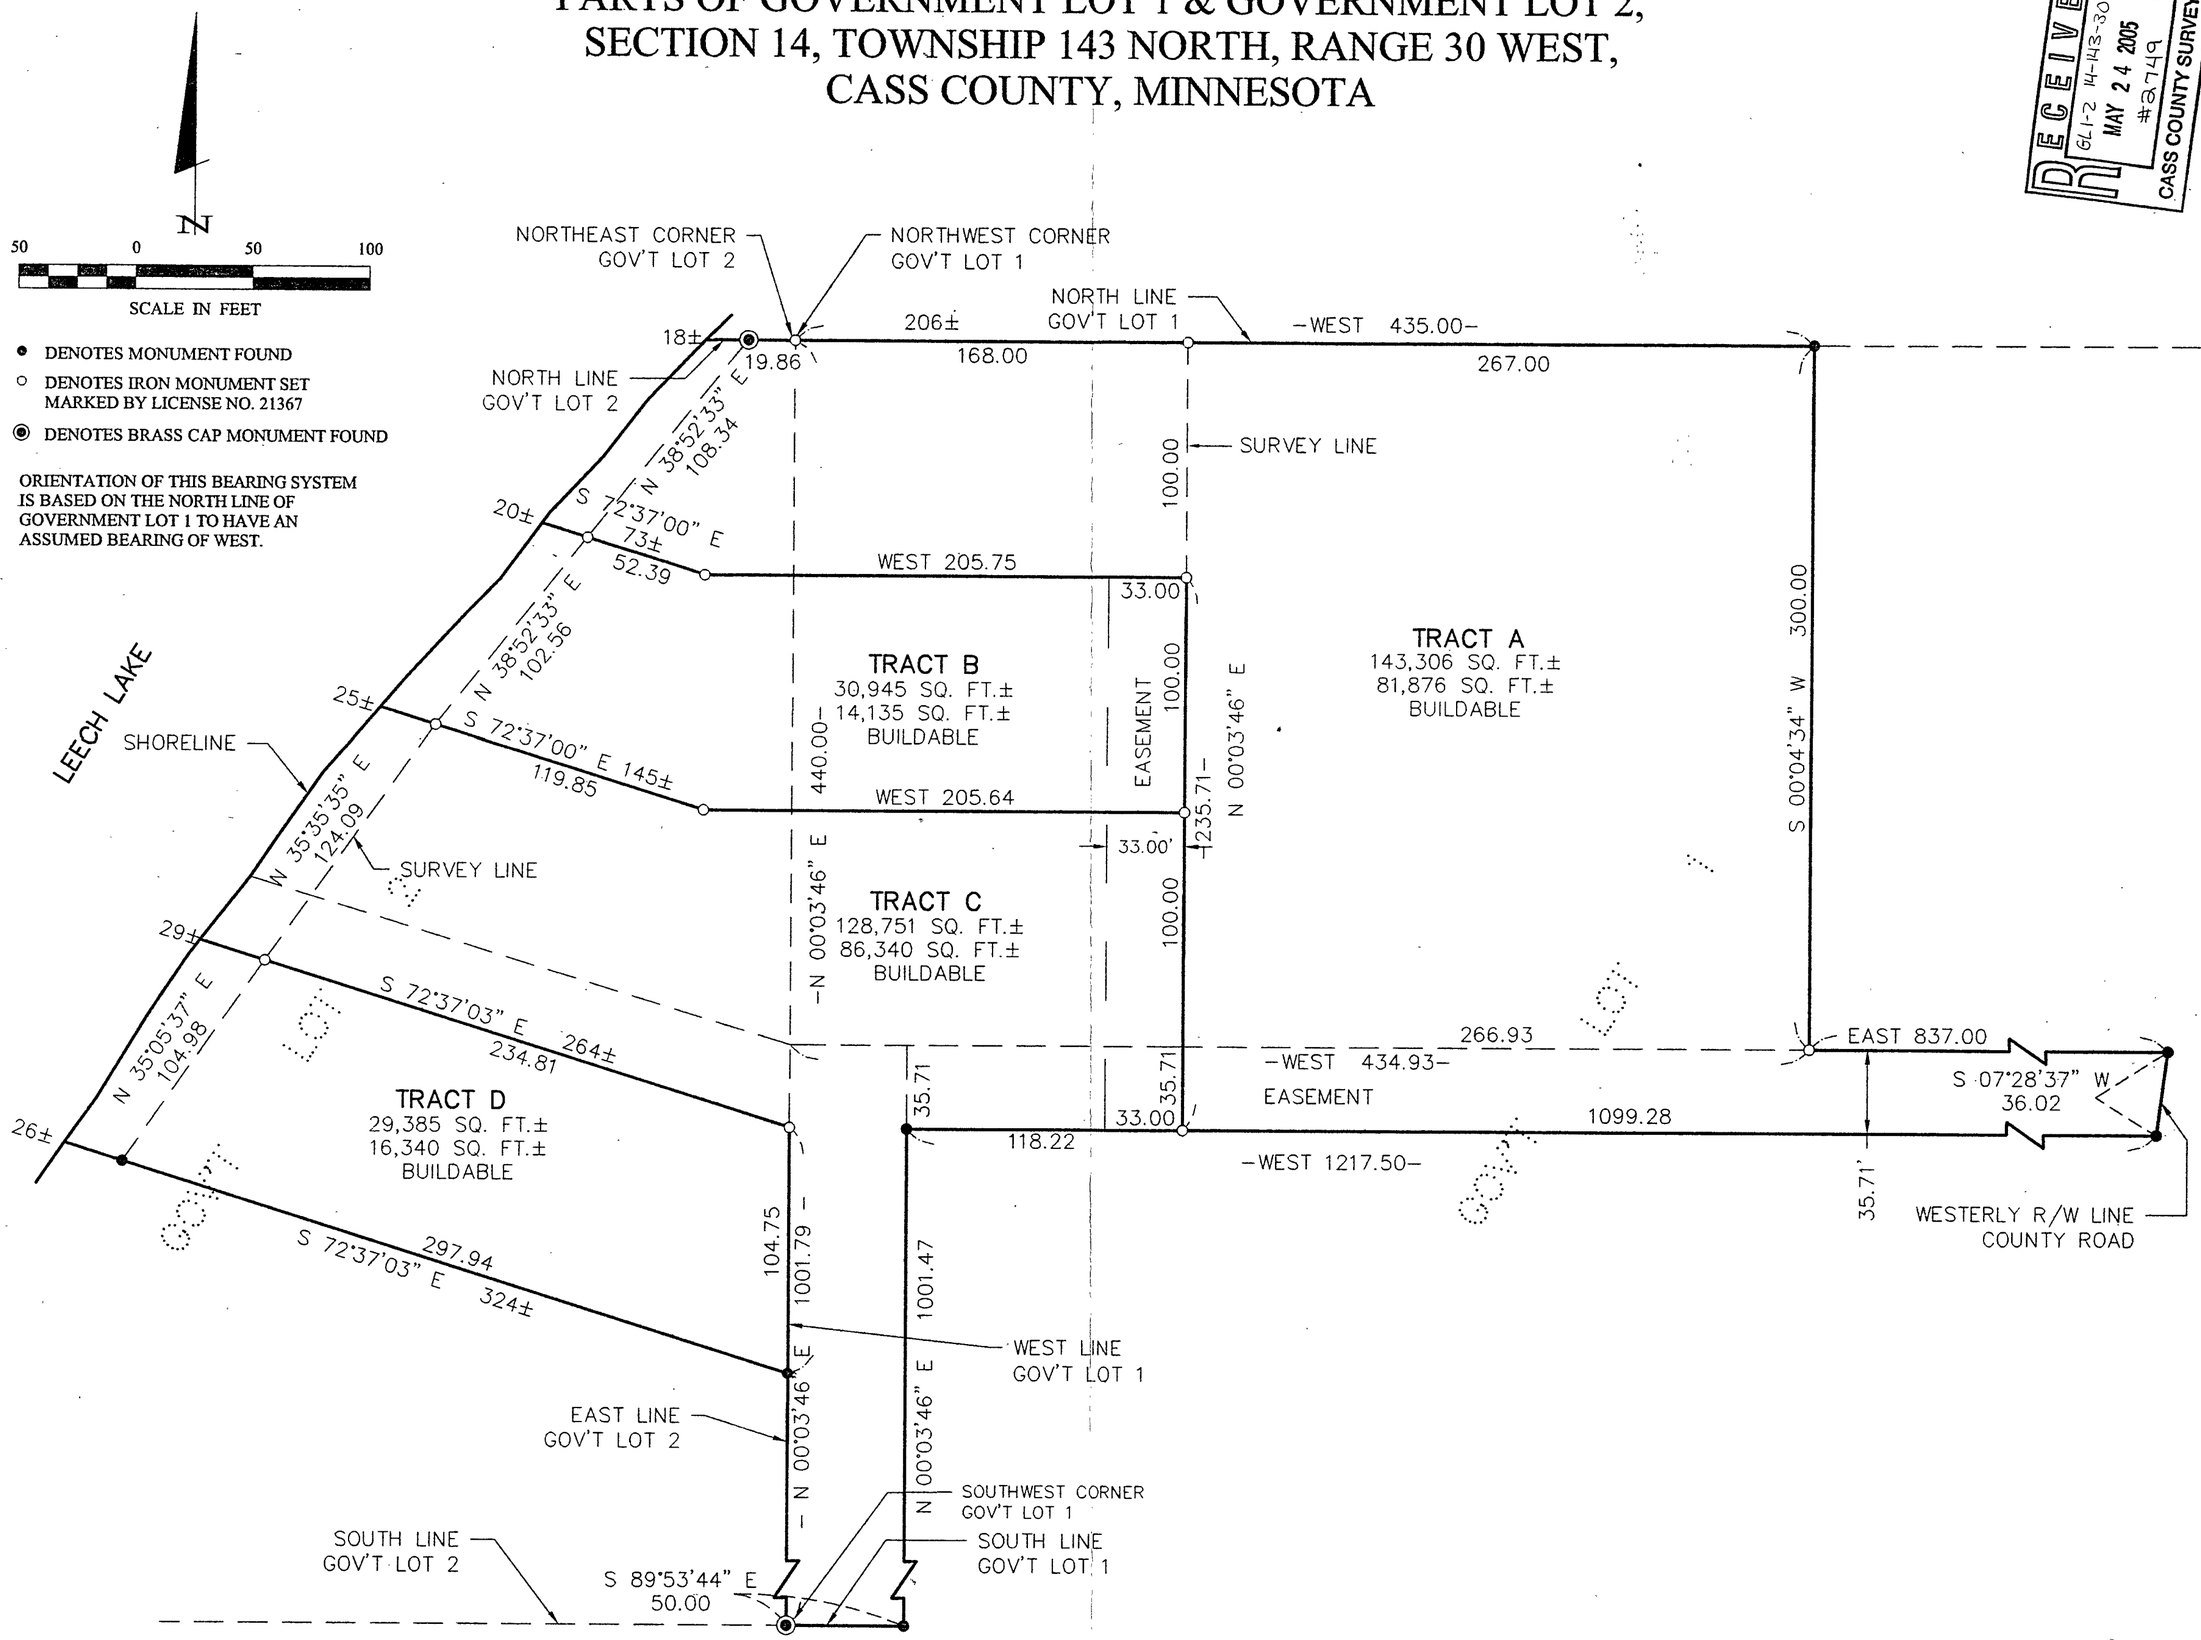

Landecker & Associates, Inc.
Engineering · Surveying · Planning
Walker, MN 56484
Phone 1.218.547.1296 Fax 1.218.547.2272

I HEREBY CERTIFY THAT THIS SURVEY, PLAN, SPECIFICATION, OR REPORT WAS PREPARED BY ME OR UNDER MY DIRECT SUPERVISION AND THAT I AM A DULY LICENSED PROFESSIONAL ENGINEER OR LAND SURVEYOR UNDER THE LAWS OF THE STATE OF MINNESOTA.
JERRY L. FREEMAN LIC. NO. 21362
DATE 5/9/05

REVISIONS		
DATE	DESCRIPTION	BY
4/29/05	REVISE TRACTS A & C	TLF
5/9/05 easements		

COMPUTER: 022222	FIELD BOOK:	BOOK PG.	DATE: 5/9/05
CHECKED BY: TLF	DRAWN BY: DRG	FILE NO: 022222	SCALE: HORZ. 1"=50' VERT. NONE
PROJ. MGR. DRG			

CERTIFICATE OF SURVEY

RICHARD J. PROEBSTLE
5045 LAWNDALE ST. NW
CANTON, OH. 44708

SHEET 1 OF 5