CERTIFICATE OF SURVEY

RECEIVED
32-141-27
FEB 22 2006
#5135
CASS COUNTY SURVEYOR

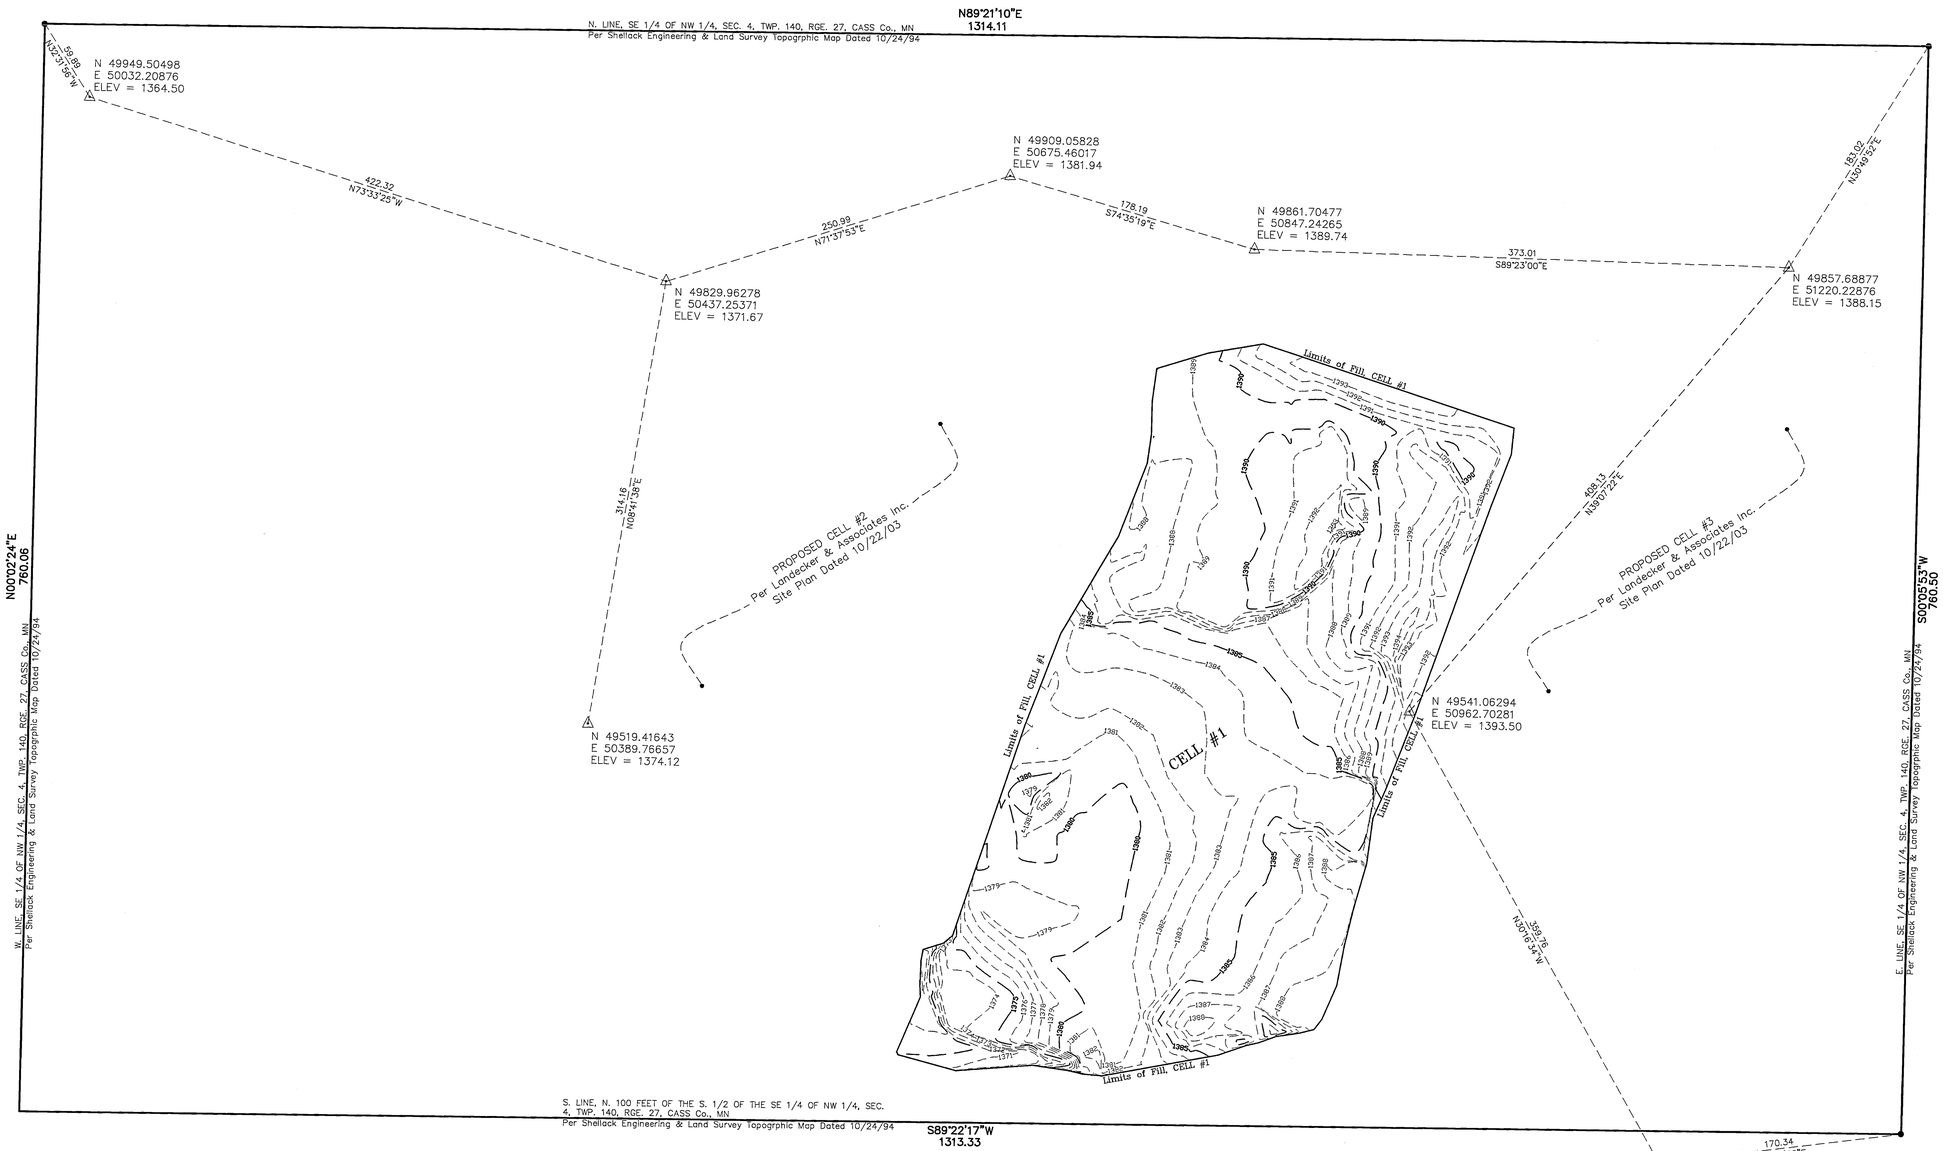

SURVEYOR NOTES:

1. The site benchmark shown was located per Shellack Topographic Map prepared for the Slagle Demolition Landfill dated 10/24/1994. No datum specified.
2. The field survey was completed 12/28/2005

LEGEND

- ● DENOTES FOUND SURVEY MONUMENT
- △ DENOTES CONTROL POINT Set with 1/2" IP with MN Landsurveyors License No. 17768

GRAPHIC SCALE

50 0 25 50 100
(IN FEET)
1 inch = 50 ft.

I hereby certify that this survey, plan or report was prepared by me or under my direct supervision and that I am a duly licensed land surveyor under the laws of the state of Minnesota.

Dated this 25th day of January, 2006

By: Bruce W. Skipton, Minnesota License No. 17768

ARRO Land Surveyors, LLC
P.O. BOX 7
1000 Bemidji Avenue
BEMIDJI, MN 56601
(218)444-2978
(218)444-3769 FAX

EXISTING CONDITIONS SURVEY
SLAGLE DEMOLITION LANDFILL
N 1/2 OF SE 1/4 & THE N 100 FEET
OF THE S 1/2 OF THE SE 1/4 OF THE NW 1/4
SEC. 32, TWP. 141, RGE. 27, CASS Co. MN.

CLIENT:
Gary Slagle
3188 46th St. NE
Remer, MN 56672

DESIGNED BY: ____ DRAWN BY: MPS
APPROVED BY: BWS JOB NUMBER: 05-091

NO.	DATE	BY	REVISION DESCRIPTION

MINNESOTA
BRUCE W. SKIPTON
17768
LAND SURVEYOR