# CERTIFICATE OF SURVEY

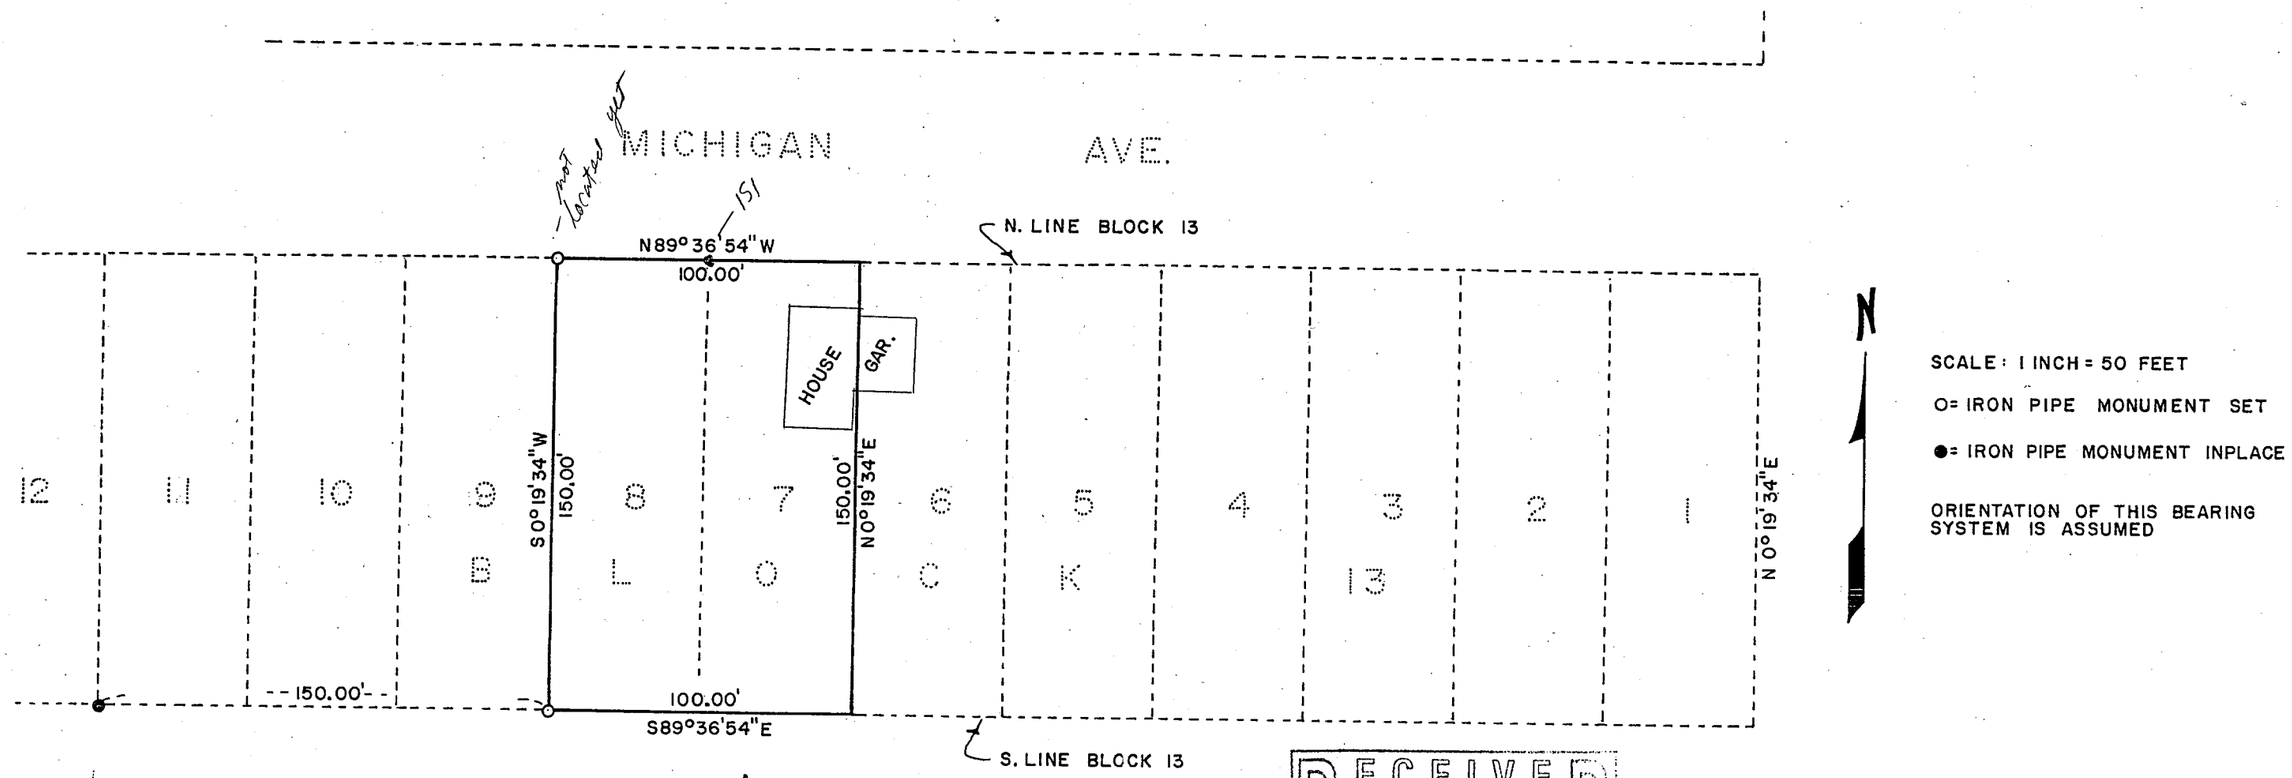


89-36-54
0-19-34
89-56-28
90-03-32

LOTS 1-4 AND E 1/2 LOT 5 - STATE OF MINN.

LOT 6 AND W 1/2 LOT 5 - BETHEL

LOTS 7 AND 8 - CITY OF WALKER

LOTS 9-12 OFSTEDAL

RECEIVED
#3386
FEB - 9 2007
GLG 22-142-31
COUNTY SURVEYOR

I hereby certify that this survey, plan, or report was prepared by me or under my direct supervision and that I am a duly Registered Land Surveyor under the laws of the State of Minnesota.

Gary H. Stevenson

Date April 13, 1983 Reg. No. 12684

SHEET TITLE

LOTS 7 AND 8, BLOCK 13, PARKSIDE ADDITION TO WALKER

PROJECT

CITY OF WALKER


**GARY STEVENSON & ASSOCIATES, INC.**
**Land Surveying & Consulting Engineering**
WALKER, MINNESOTA 56484
**(218) 547-1296**


22-48 974