CERTIFICATE OF SURVEY

LOT 1, WABEDO SPRINGS,
SECTION 33, TOWNSHIP 140 NORTH, RANGE 28 WEST,
CASS COUNTY, MINNESOTA

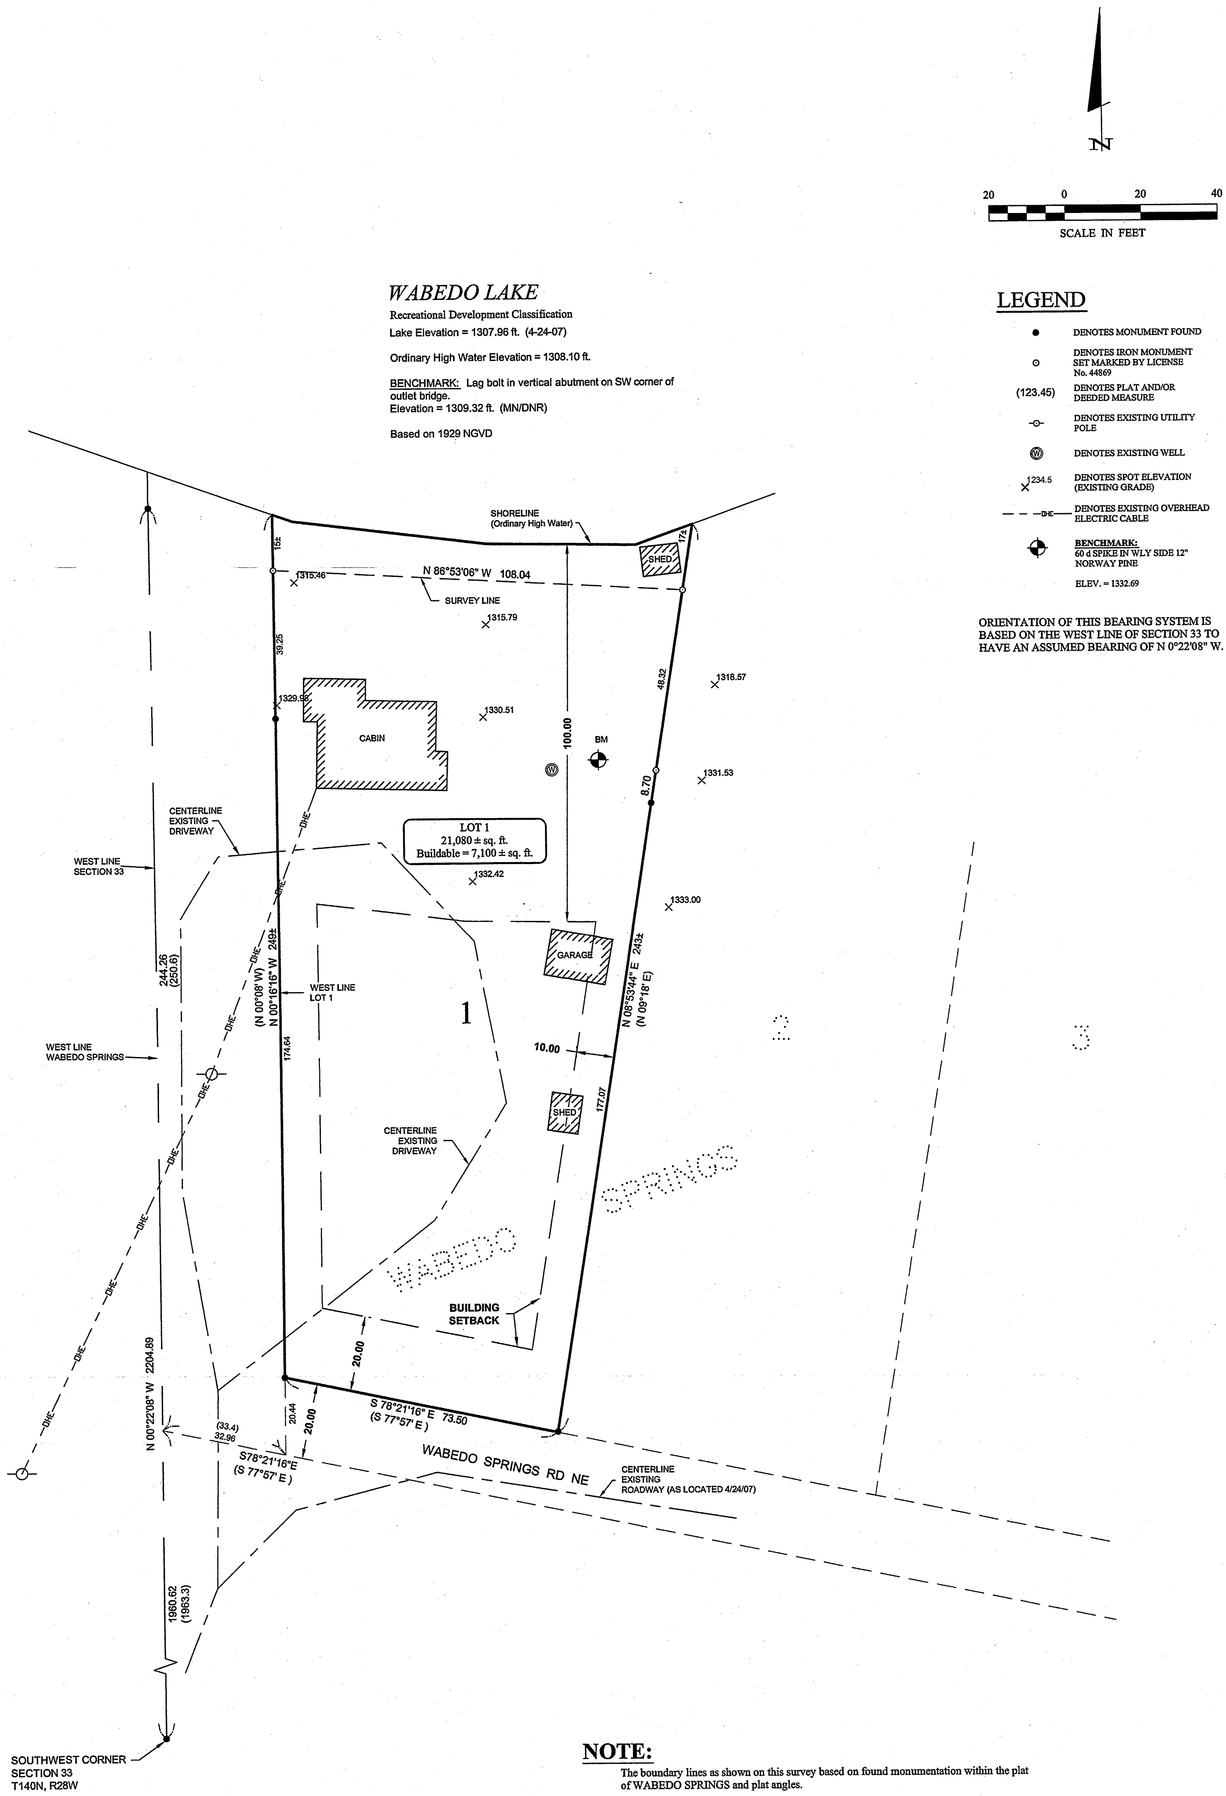

NOTE:
The boundary lines as shown on this survey based on found monumentation within the plat of WABEDO SPRINGS and plat angles.

RECEIVED
#3594
JUN 15 2007
CL2 33-140-28
CASS COUNTY SURVEYOR

© 2006 Landecker & Associates, Inc.

SHEET 1 OF 1	CERTIFICATE OF SURVEY	PROJ. MGR. TRJ	COMPUTER: C072045.dwg	DATE: 5/09/07	REVISIONS: DATE / DESCRIPTION / BY	I HEREBY CERTIFY THAT THIS SURVEY, PLAN, SPECIFICATION, OR REPORT WAS PREPARED BY ME OR UNDER MY DIRECT SUPERVISION AND THAT I AM A DULY LICENSED PROFESSIONAL ENGINEER OR LAND SURVEYOR UNDER THE LAWS OF THE STATE OF MINNESOTA.
	DALE BLOMBERG 4301 85TH AVENUE NE SHOREVIEW, MN 55126	CHECKED BY: TRJ	FIELD BOOK: BOOK 279 PG. 36	SCALE: HORZ. 1"=20'		TODD R JOHNSON PLS #44869 DATE 5/09/07 LIC. NO. 44869
		DRAWN BY: DRG/TRJ	FILE NO: 072045	VERT. NONE		

Landecker & Associates, Inc.
Engineering · Surveying · Planning
Walker, MN 56484
Phone: 218-547-1296 Fax: 218-547-2272